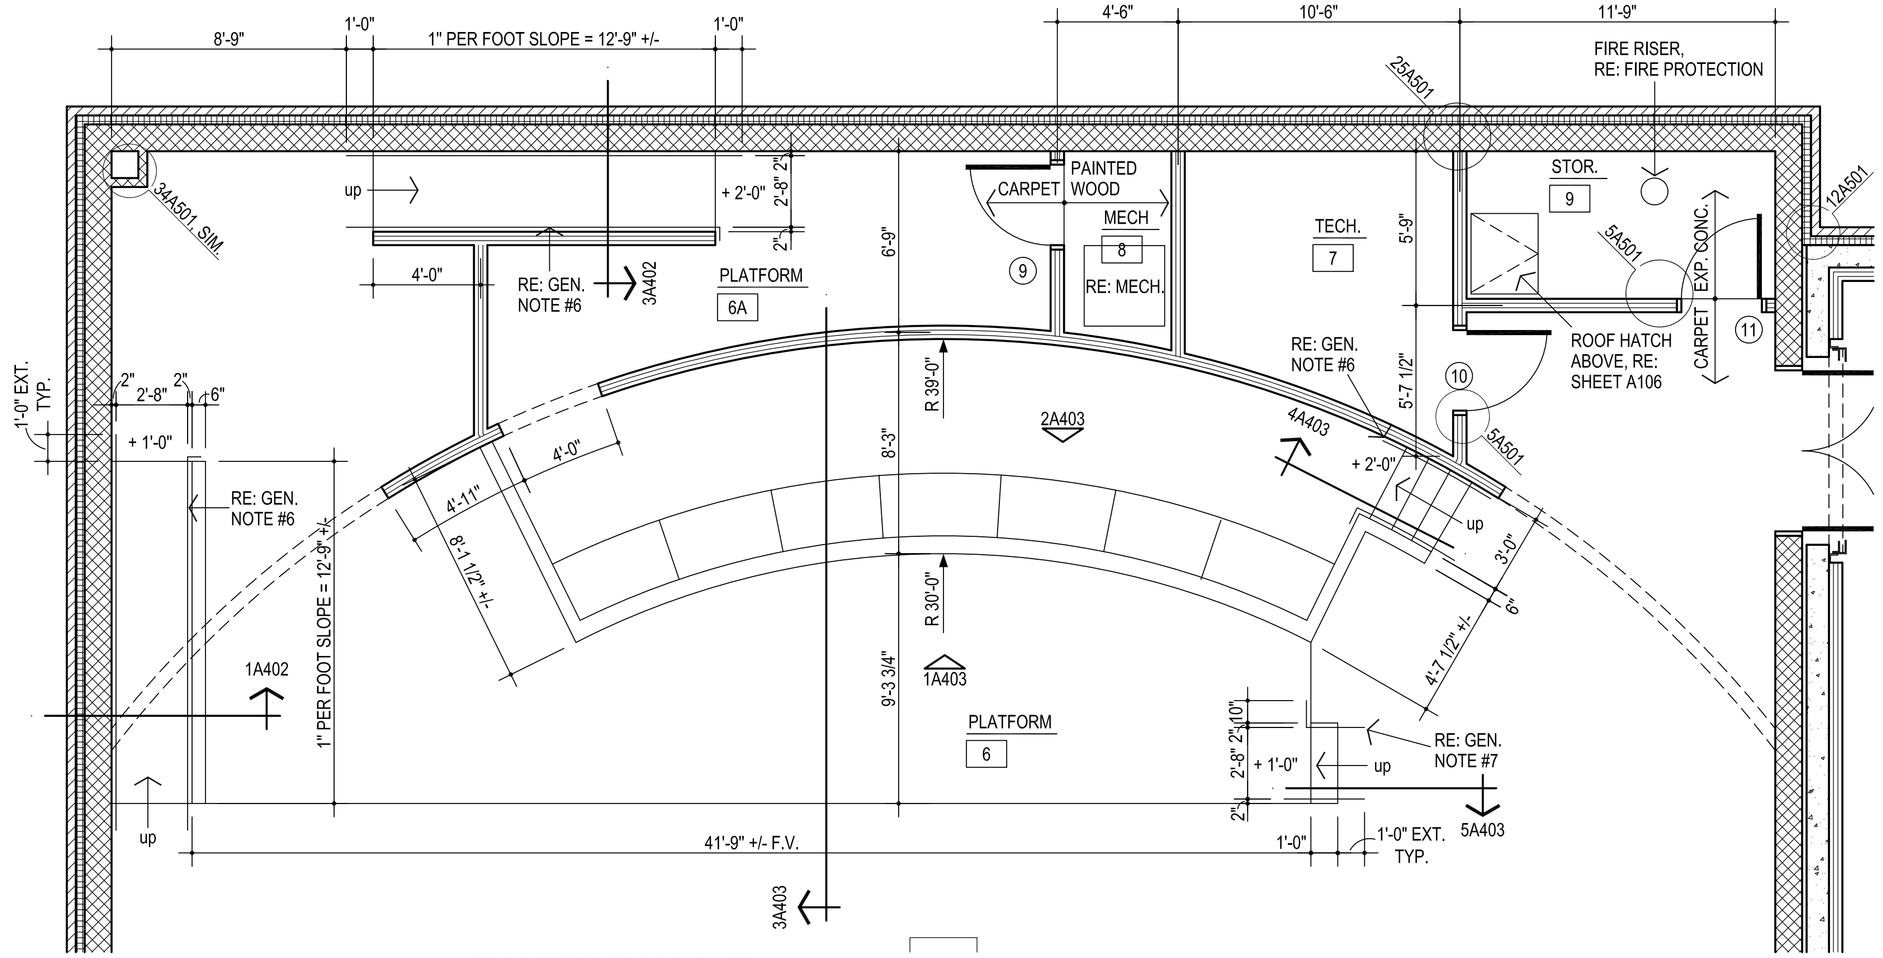


NORTH


1 ENLARGED FLOOR PLAN
ROOM # 6, 7, 8 & 9


1/8" = 1'-0"

NOTE: CONTRACTOR TO VERIFY THAT THE MOUNTING HEIGHTS OF ALL WALL MOUNTED FIXTURES (I.E. PLUMBING FIXTURES, GRAB BARS, MIRRORS, ETC.) MEET ALL APPLICABLE CODES & STANDARDS PRIOR TO INSTALLATION.

MISCELLANEOUS NOTES:

1. F.E.C. - FIRE EXTINGUISHER AND CABINET
2. DO NOT SCALE DRAWINGS TO OBTAIN MATERIAL QUANTITIES. USE DRAWINGS WHICH ARE DIMENSIONED OR COORDINATE W/ ARCHITECT & ENGINEERS.
3. INTERIOR PARTITIONS ARE DIMENSIONED TO CENTER LINE
4. COORDINATE TORNADO LOUVER LOCATION WITH MECHANICAL EQUIPMENT LAYOUT PRIOR TO CONSTRUCTION.
5. COORDINATE TORNADO LOUVER LOCATION WITH ARCHITECT PRIOR TO CONSTRUCTION. RE: 1G101
6. PROVIDE HANDRAIL EACH SIDE. WRAP HANDRAIL 6" AROUND CORNER AS SHOWN. PROVIDE IN-WALL BLOCKING AS REQUIRED
7. PROVIDE FLOOR MOUNTED HANDRAIL EACH SIDE.

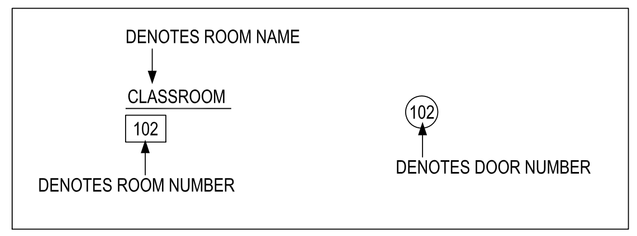


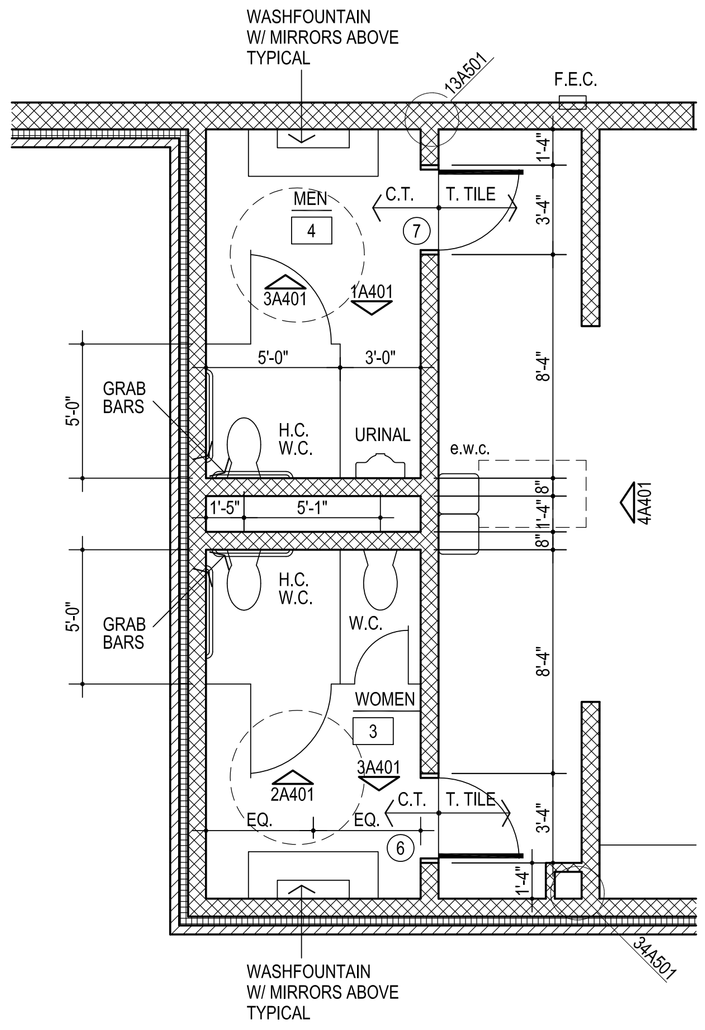

NORTH

3 ENLARGED FLOOR PLAN
ROOM # 3 & 4

1/8" = 1'-0"

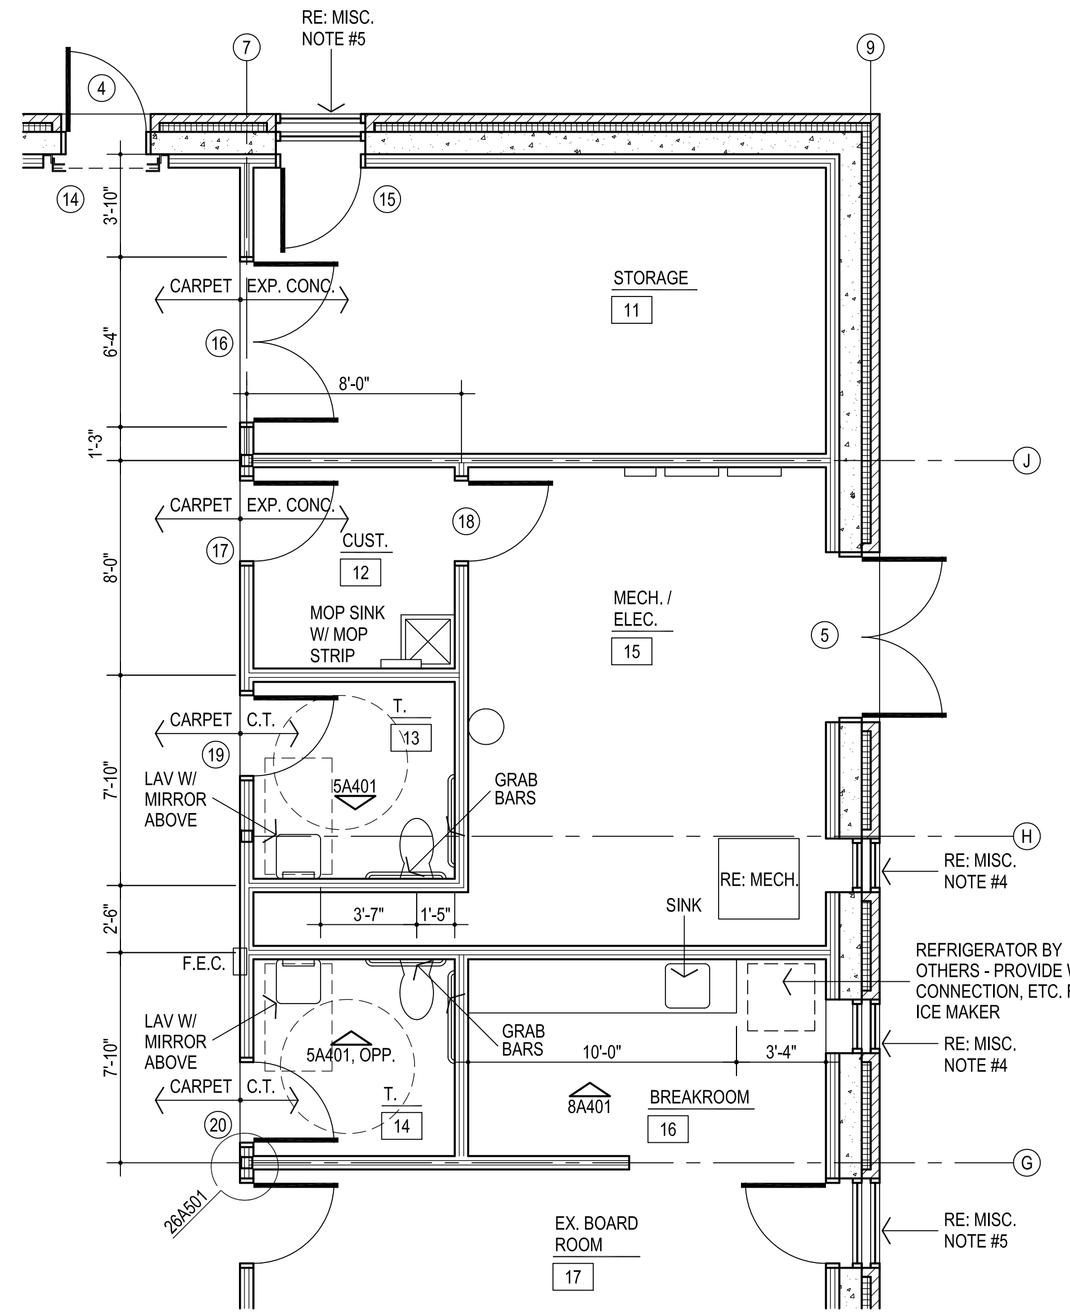

NORTH

2 ENLARGED FLOOR PLAN
ROOM # 12, 13, 14, 15, 16 & 17

1/8" = 1'-0"

AGP
the Abla Griffin Partnership L.L.C.

313 S. E. 5th Street
MOORE, OK. 73160
405.735.3477
AGP@theAGP.net
www.theAGP.net

FLAT LAND
CIVIL

KFC ENGINEERING
STRUCTURAL

SALAS O'BRIEN
MECHANICAL / ELECTRICAL

STATE OF OKLAHOMA
MICHAEL L. ABLA
2639
REGISTERED ARCHITECT
8/20/26

CG
drawn by

MA
checked by

JULY 2026
date

revisions

MOORE PUBLIC SCHOOLS

ASC BOARDROOM STORM SHELTER BUILDING

sheet no:

A102

ENLARGED FLOOR PLANS

OWNERSHIP USE OF DOCUMENTS:

AGP EXPRESSLY RESERVES ITS COPYRIGHT AND OTHER PROPERTY RIGHTS OF ALL PLANS AND DRAWINGS DESIGNED AND/OR PRODUCED. PLANS AND DRAWINGS ARE NOT TO BE REPRODUCED IN ANY FORM OR MANNER WITHOUT THE EXPRESSED WRITTEN CONSENT OF AGP.