
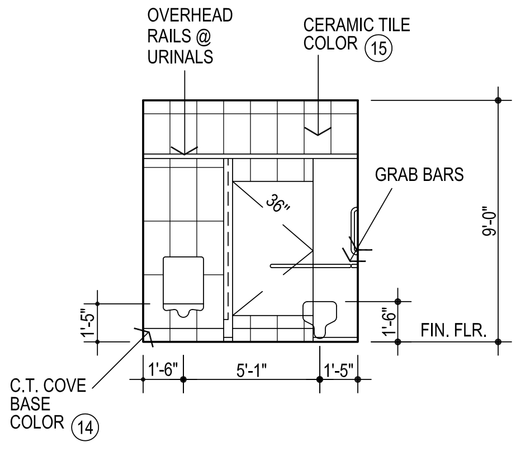



1 E. WALL RM #4

1/4" = 1'-0"

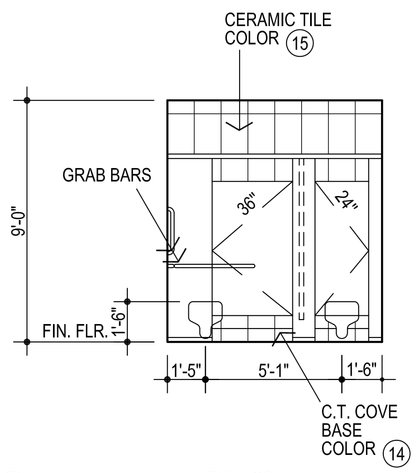


2 W. WALL RM #3

1/4" = 1'-0"

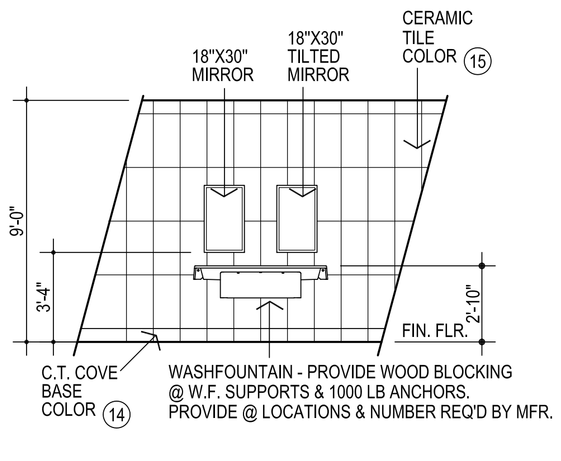


3 TYP. WASHFOUNTAIN RM #3 & 4

1/4" = 1'-0"

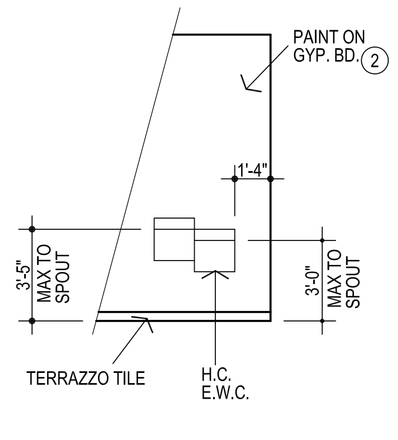

4 E.W.C. ELEVATION


1/4" = 1'-0"

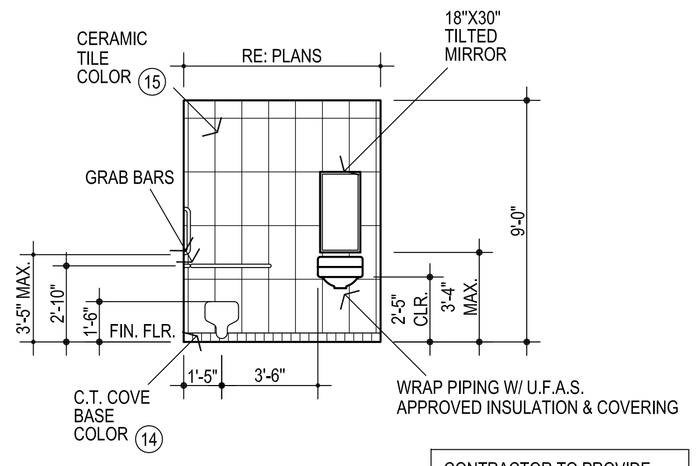

5 TYPICAL SINGLE TOILET


1/4" = 1'-0"

CONTRACTOR TO PROVIDE C.T. LAYOUT FOR REVIEW PRIOR TO INSTALLTION OF C.T.

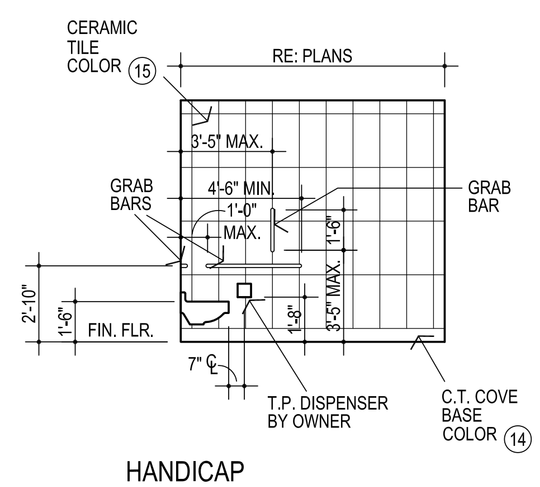

6 HANDICAP ACCESSIBLE W.C.

1/4" = 1'-0"

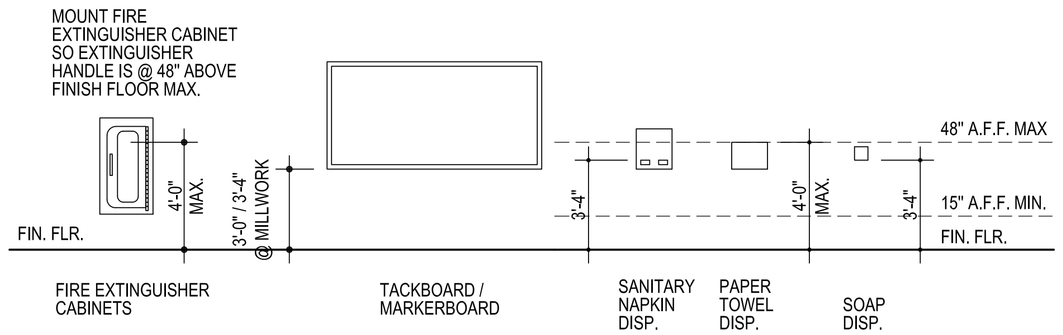


7 TYPICAL MOUNTING HEIGHTS

1/4" = 1'-0"


GENERAL NOTES:

1. DO NOT SCALE DRAWINGS TO OBTAIN MATERIAL QUANTITIES.USE DRAWINGS WHICH ARE DIMENSIONED OR COORDINATE W/ EXISTING CONDITIONS &/OR ARCHITECT & ENGINEERS.
2. NOTE: CONTRACTOR TO VERIFY THAT THE MOUNTING HEIGHTS OF ALL WALL MOUNTED FIXTURES (I.E. PLUMBING FIXTURES, GRAB BARS, MIRRORS, ETC.) MEET ALL APPLICABLE CODES & STANDARDS PRIOR TO INSTALLATION.
3. NOTE: REFER SPECIFICATIONS FOR TOILET ACCESSORIES REQUIREMENTS. FIELD VERIFY TOILET PARTITION DIMENSIONS PRIOR TO FABRICATION. PROVIDE ALL MATERIALS REQUIRED FOR A COMPLETE INSTALLTION AT NO ADDITIONAL COST

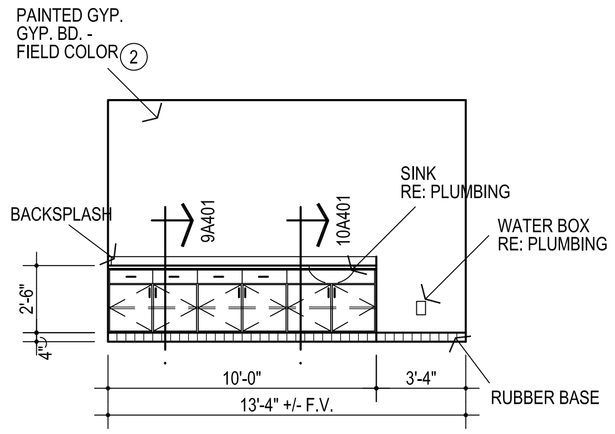

8 W. WALL ROOM #16


1/4" = 1'-0"

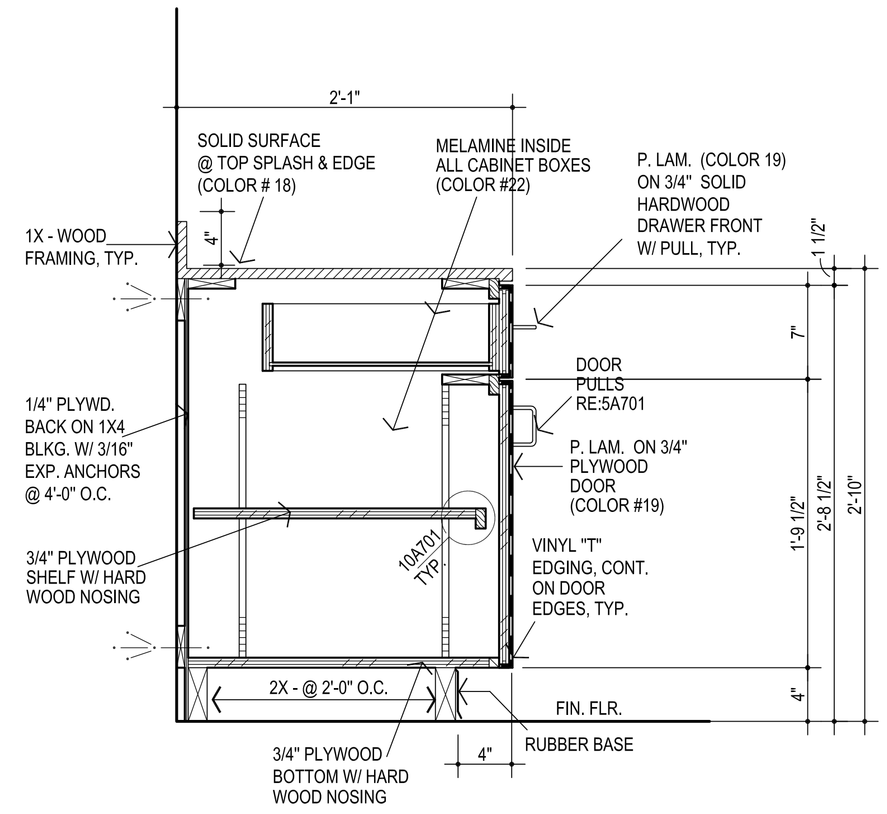

9 BASE CABINET


1 1/2" = 1'-0"

FRAMELESS CABINET / EUROPEAN CONSTRUCTION IS IS ACCEPTABLE

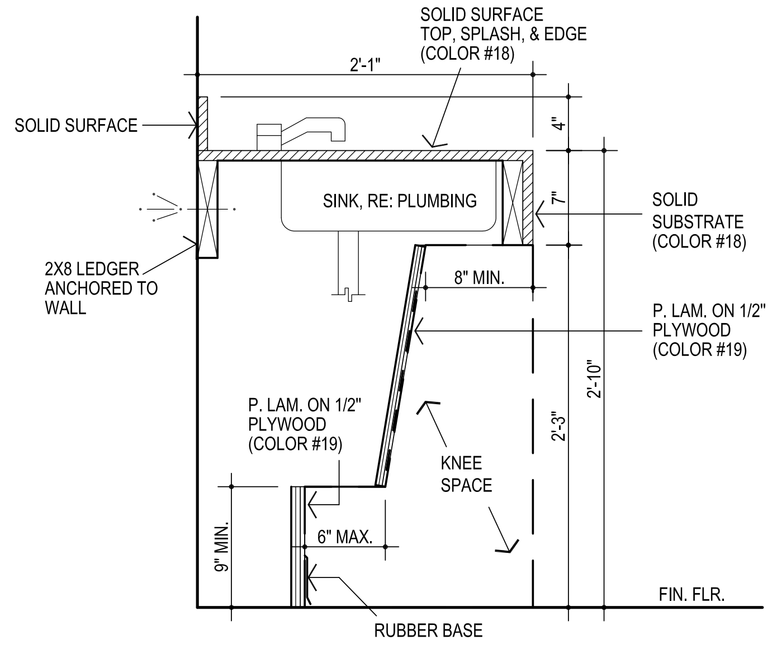


10 SINK SECTION

1 1/2" = 1'-0"

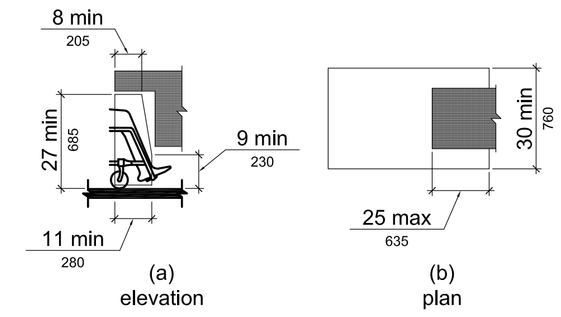

TOE & KNEE CLEARANCE

FIGURE 306.3

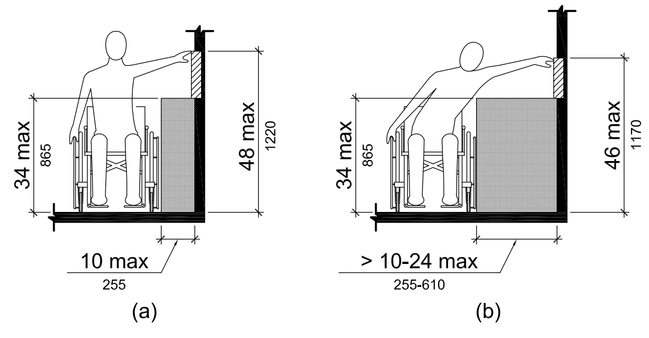

OBSTRUCTED HIGH SIDE REACH

FIGURE 308.3.2

AGP
the Abla Griffin Partnership L.L.C.
313 S. E. 5th Street
MOORE, OK. 73160
405.735.3477
AGP@theAGP.net
www.theAGP.net

FLAT LAND
CIVIL

KFC ENGINEERING
STRUCTURAL

SALAS O'BRIEN
MECHANICAL / ELECTRICAL

STATE OF OKLAHOMA
MICHAEL L. ABLA
2639
REGISTERED ARCHITECT
8/20/26

CG
drawn by

MA
checked by

JULY 2026
date

revisions

MOORE PUBLIC SCHOOLS

ASC BOARDROOM STORM SHELTER BUILDING

sheet no:

A401

FIRST FLOOR PLAN

OWNERSHIP USE OF DOCUMENTS:

AGP EXPRESSLY RESERVES ITS COPYRIGHT AND OTHER PROPERTY RIGHTS OF ALL PLANS AND DRAWINGS DESIGNED AND/OR PRODUCED. PLANS AND DRAWINGS ARE NOT TO BE REPRODUCED IN ANY FORM OR MANNER WITHOUT THE EXPRESSED WRITTEN CONSENT OF AGP.