
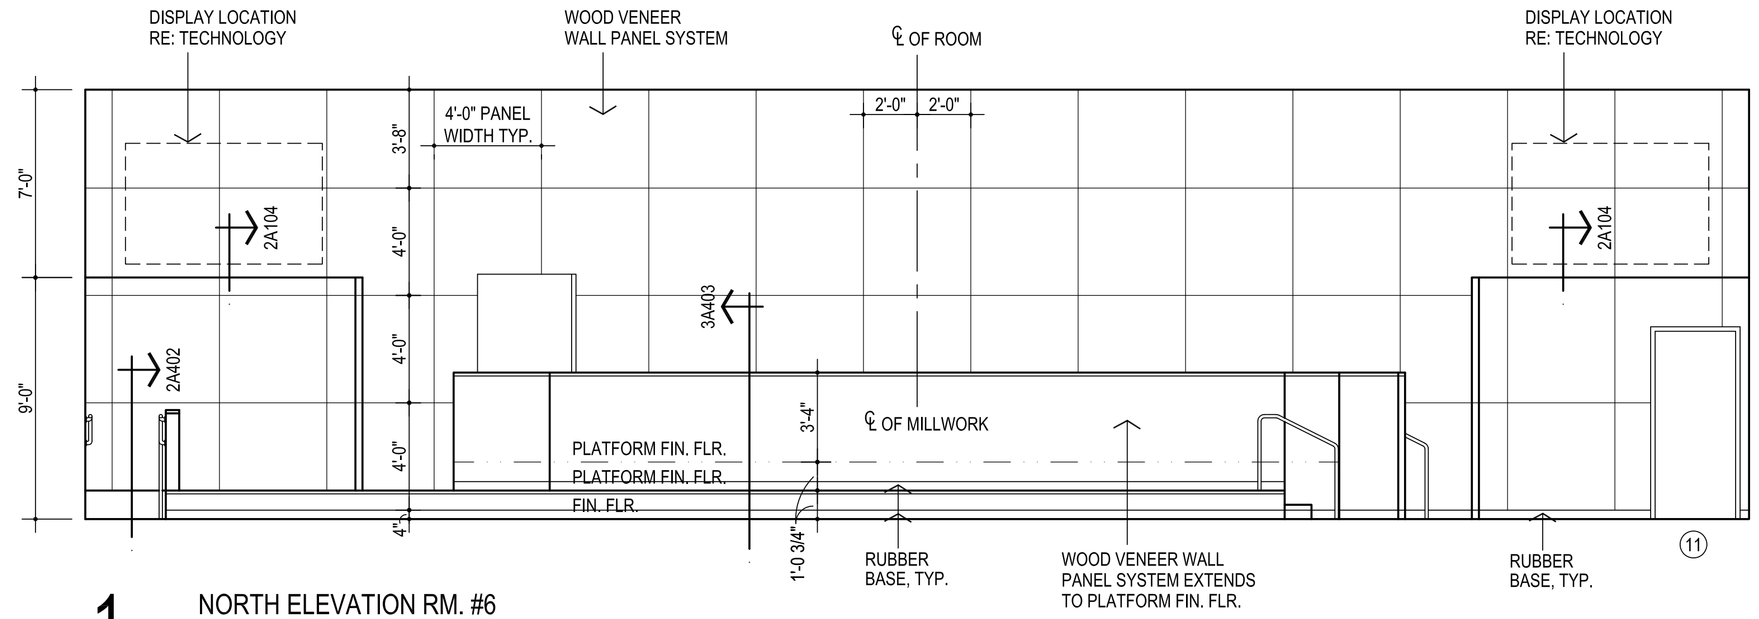



1 NORTH ELEVATION RM. #6

1/4" = 1'-0" RE: 1A102

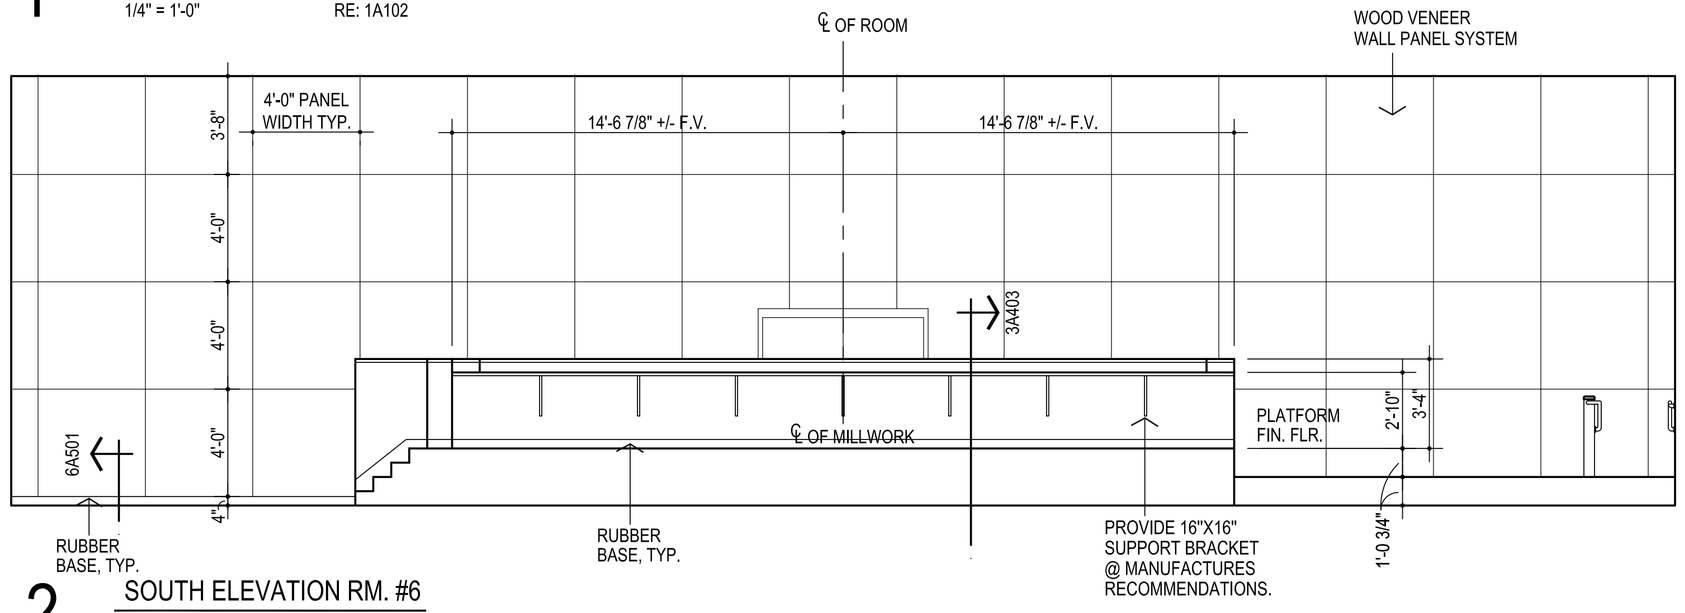


2 SOUTH ELEVATION RM. #6

1/4" = 1'-0" RE: 1A102

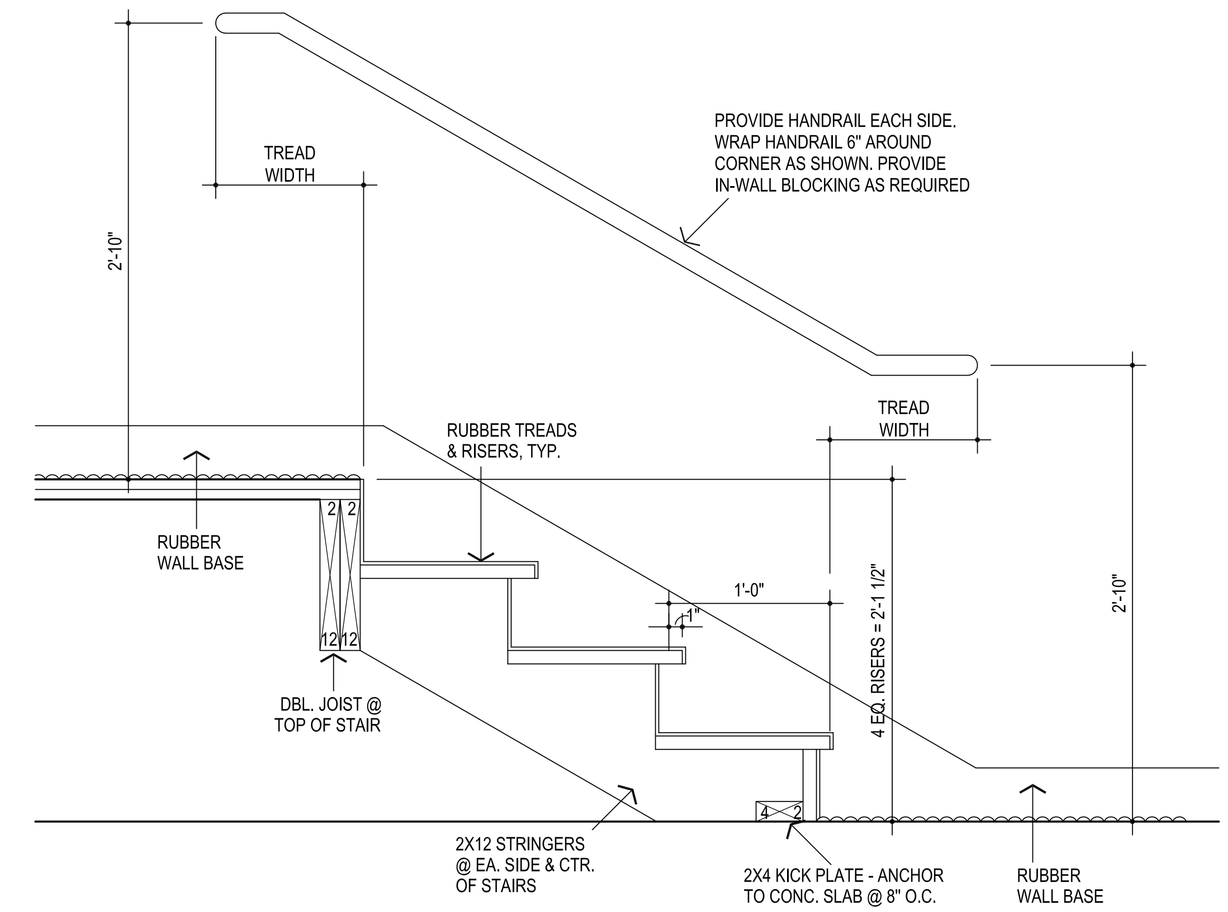


4 SECTION THRU STAIR

1-1/2" = 1'-0"

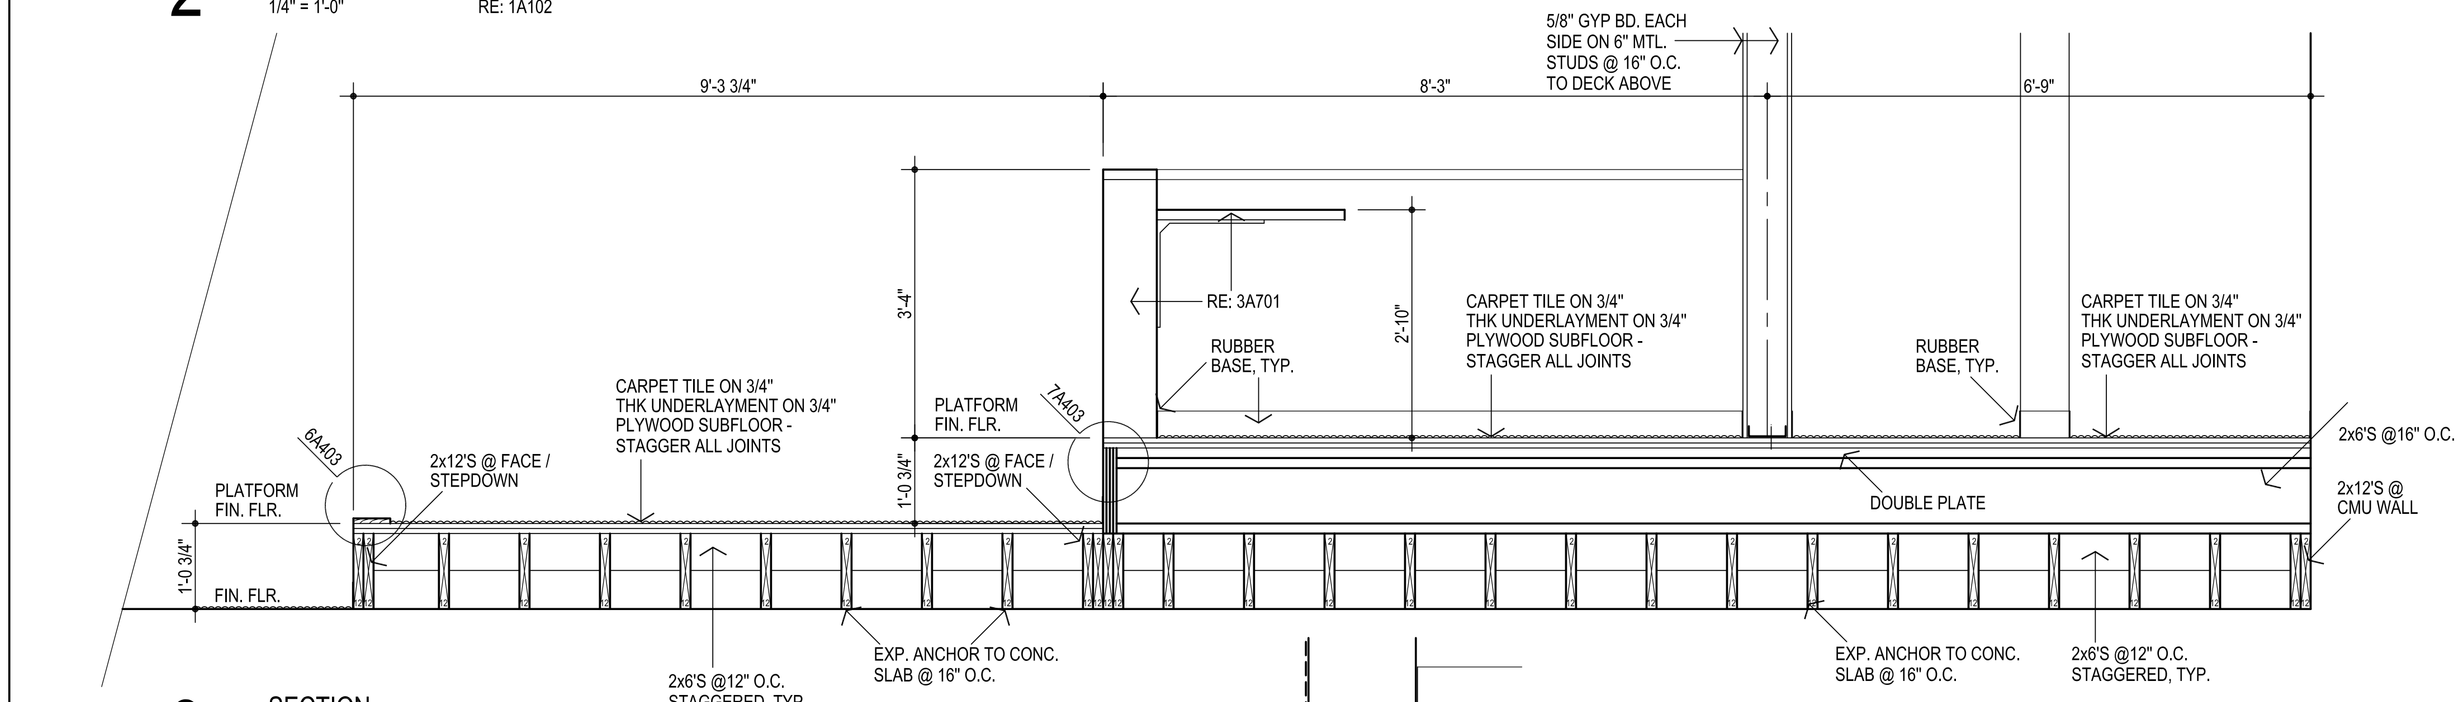


3 SECTION

3/4" = 1'-0" RE: 1A102

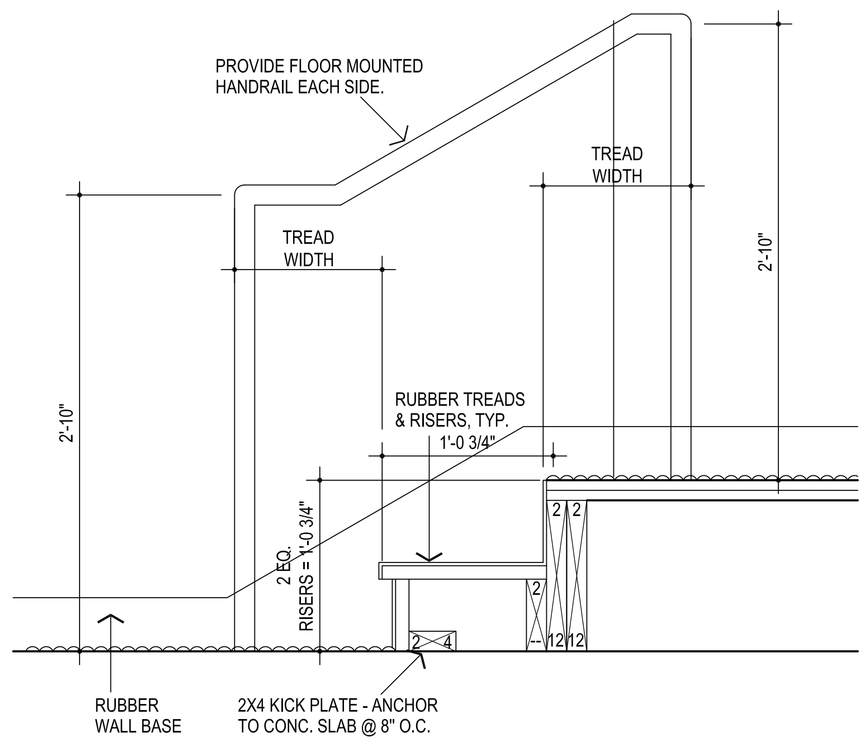


5 SECTION THRU STAIR

1-1/2" = 1'-0"

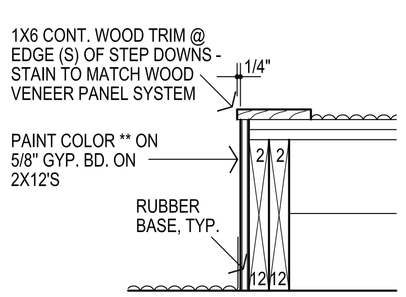

6 SECTION

1-1/2" = 1'-0"

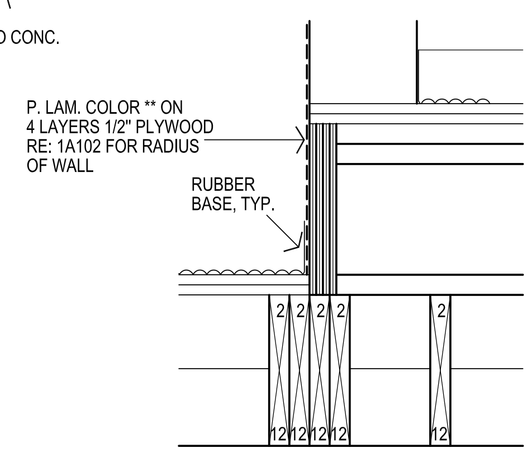

7 SECTION

1-1/2" = 1'-0"

AGP
the Abla Griffin Partnership L.L.C.
313 S. E. 5th Street
MOORE, OK. 73160
405.735.3477
AGP@theAGP.net
www.theAGP.net

FLAT LAND
CIVIL

KFC ENGINEERING
STRUCTURAL

SALAS O'BRIEN
MECHANICAL / ELECTRICAL

STATE OF OKLAHOMA
MICHAEL L. ABLA
2639
REGISTERED ARCHITECT
8/20/26

CG
drawn by

MA
checked by

JULY 2026
date

revisions

MOORE PUBLIC SCHOOLS

ASC BOARDROOM
STORM SHELTER
BUILDING

sheet no:

A403

INTERIOR ELEVATION / SECTIONS

OWNERSHIP USE OF DOCUMENTS:

AGP EXPRESSLY RESERVES ITS COPYRIGHT AND OTHER PROPERTY RIGHTS OF ALL PLANS AND DRAWINGS DESIGNED AND/OR PRODUCED. PLANS AND DRAWINGS ARE NOT TO BE REPRODUCED IN ANY FORM OR MANNER WITHOUT THE EXPRESSED WRITTEN CONSENT OF AGP.