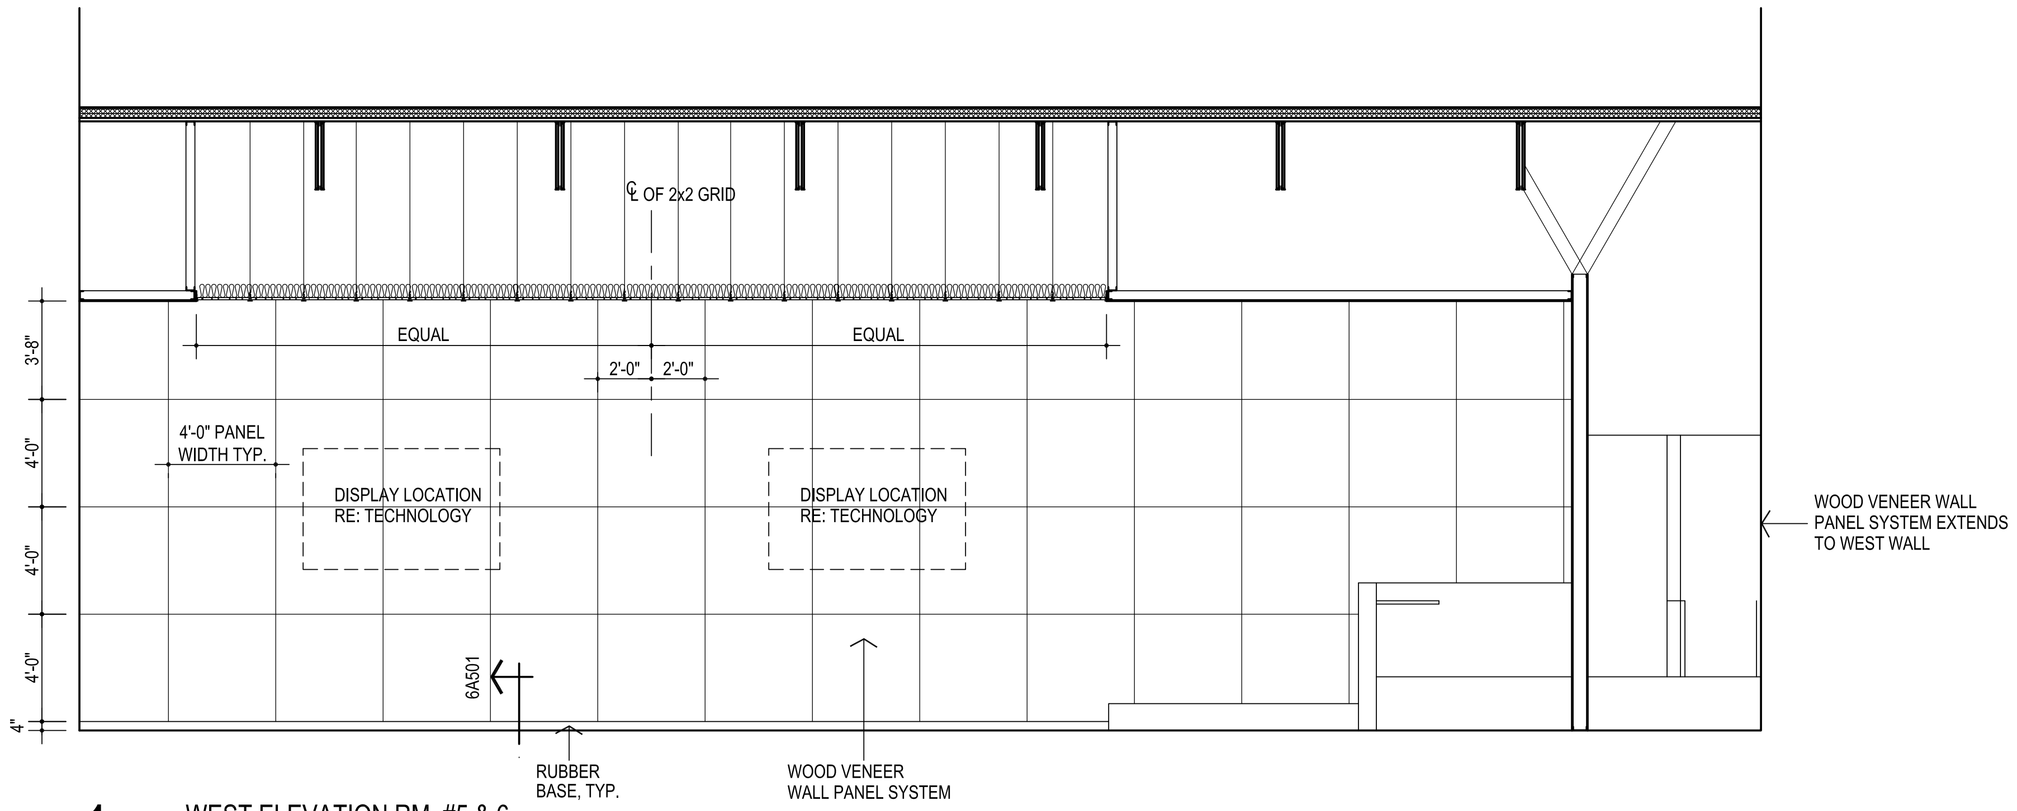
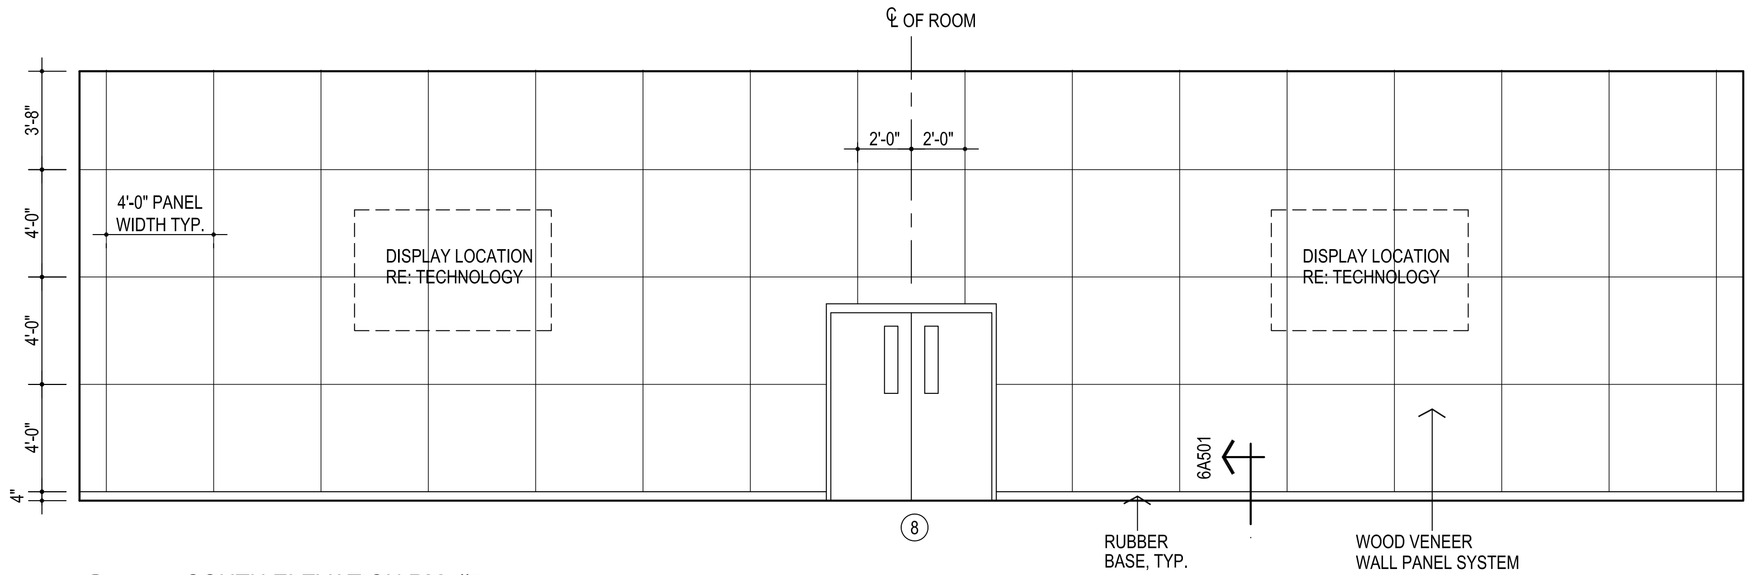


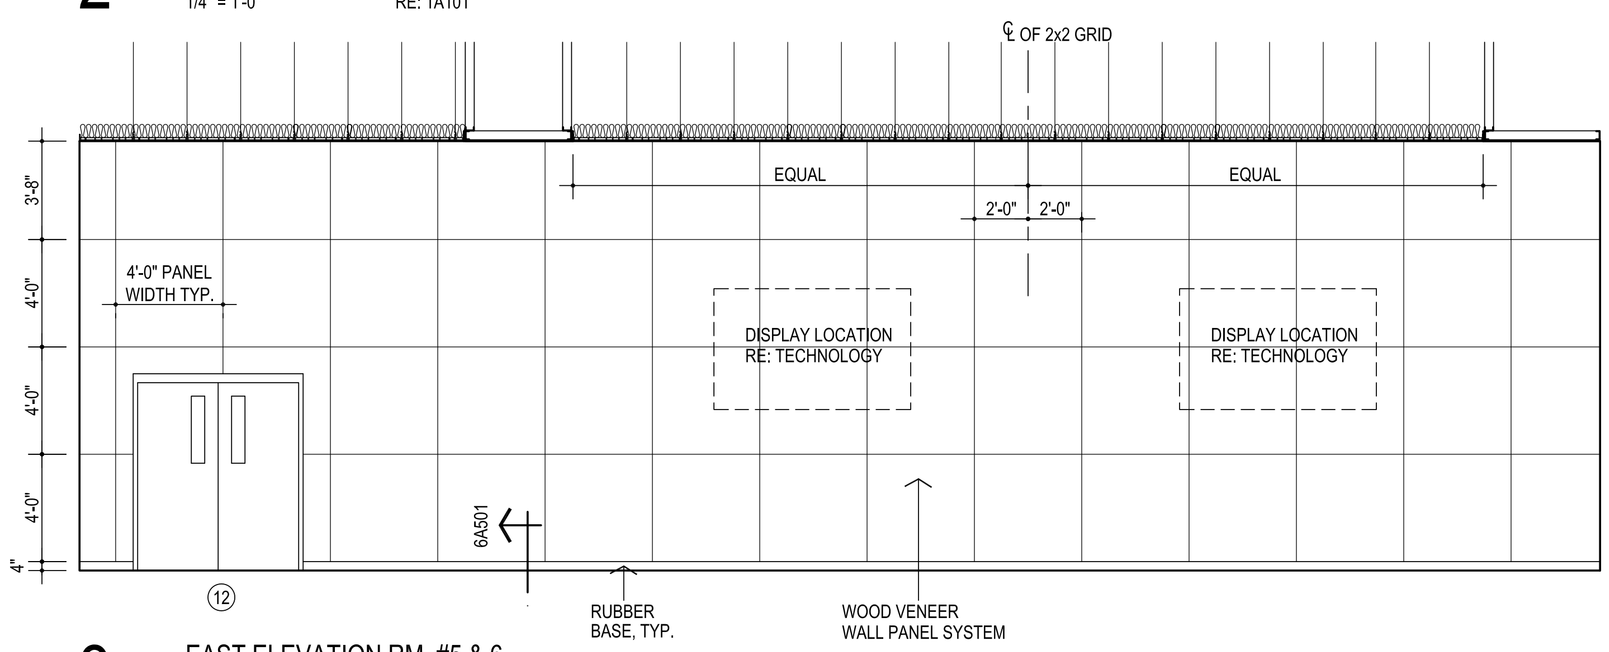

1 WEST ELEVATION RM. #5 & 6

1/4" = 1'-0" RE: 1A101




2 SOUTH ELEVATION RM. #5

1/4" = 1'-0" RE: 1A101




3 EAST ELEVATION RM. #5 & 6

1/4" = 1'-0" RE: 1A101


AGP

the Abla Griffin Partnership L.L.C.

313 S. E. 5th Street
MOORE, OK. 73160
405.735.3477
AGP@theAGP.net
www.theAGP.net


FLAT LAND
CIVIL

KFC ENGINEERING
STRUCTURAL

SALAS O'BRIEN
MECHANICAL / ELECTRICAL

STATE OF OKLAHOMA
MICHAEL L. ABLA
2639
REGISTERED ARCHITECT

8/20/26

CG
drawn by

MA
checked by

JULY 2026
date

revisions

MOORE PUBLIC SCHOOLS

ASC BOARDROOM
STORM SHELTER
BUILDING

sheet no:

A404

INTERIOR ELEVATION


OWNERSHIP USE OF DOCUMENTS:

AGP EXPRESSLY RESERVES ITS COPYRIGHT AND OTHER PROPERTY RIGHTS OF ALL PLANS AND DRAWINGS DESIGNED AND/OR PRODUCED. PLANS AND DRAWINGS ARE NOT TO BE REPRODUCED IN ANY FORM OR MANNER WITHOUT THE EXPRESSED WRITTEN CONSENT OF AGP.