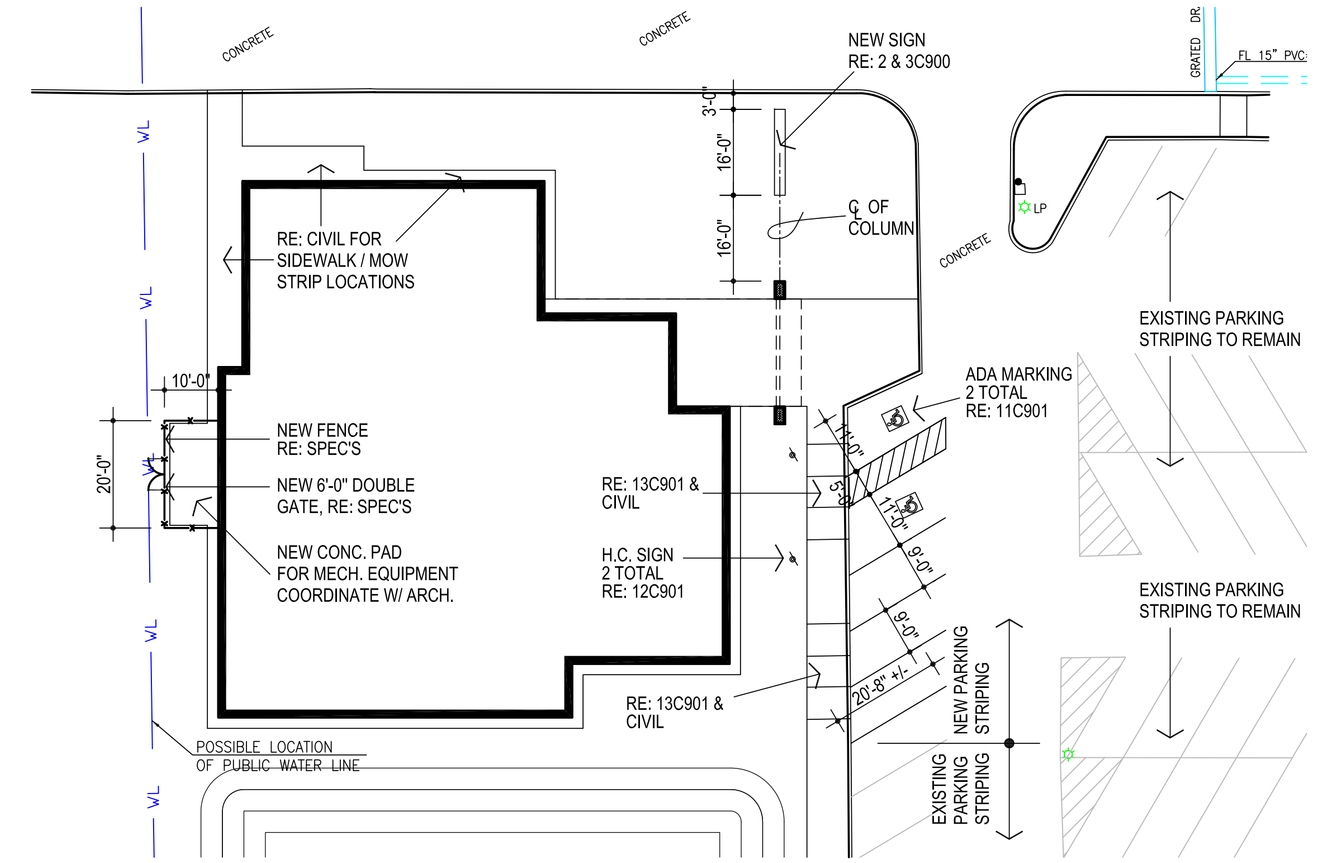




NORTH

## 1 H.C. PARKING / SIGN / FENCE LOCATION PLAN

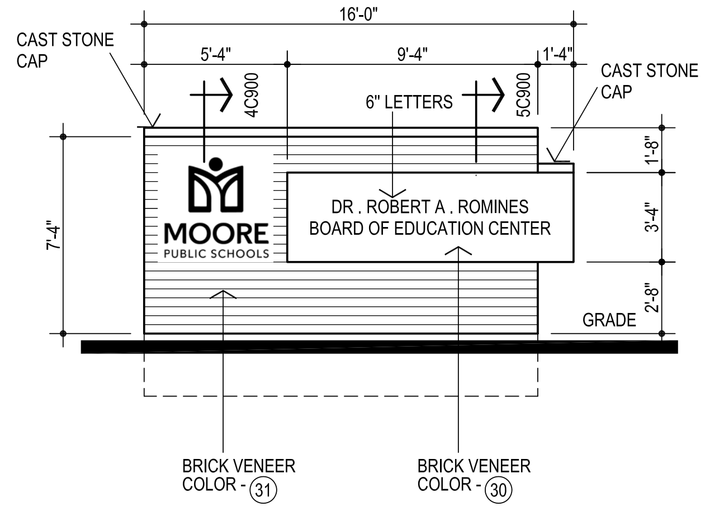1" = 20'-0"


GENERAL NOTES :

1. PROVIDE NEW 4" WIDE PAINT STRIPING (WHITE) AS INDICATED ON THIS DRAWING INCLUDING 2 HANDICAP SYMBOLS TO MEET REQUIREMENTS OF ADAAG.COORDINATE LOCATION WITH ARCHITECT.





## 2 EAST ELEVATION - SIGN
## WEST ELEVATION OPP. - SIGN

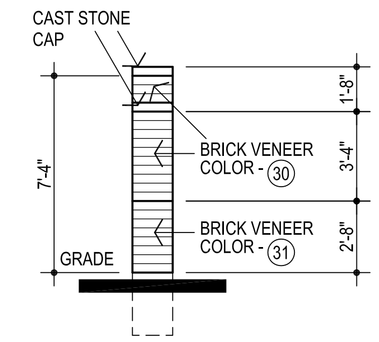1/4" = 1'-0"





## 3 NORTH ELEVATION - SIGN

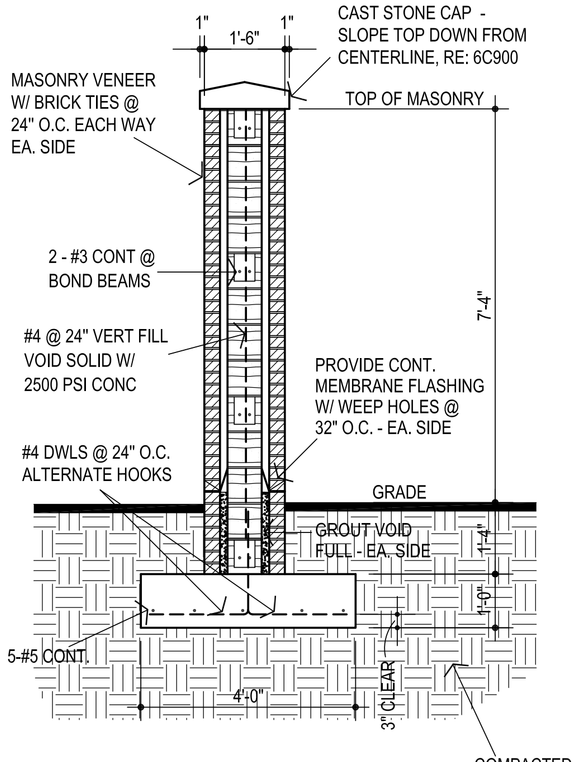1/4" = 1'-0"





## 4 SECTION

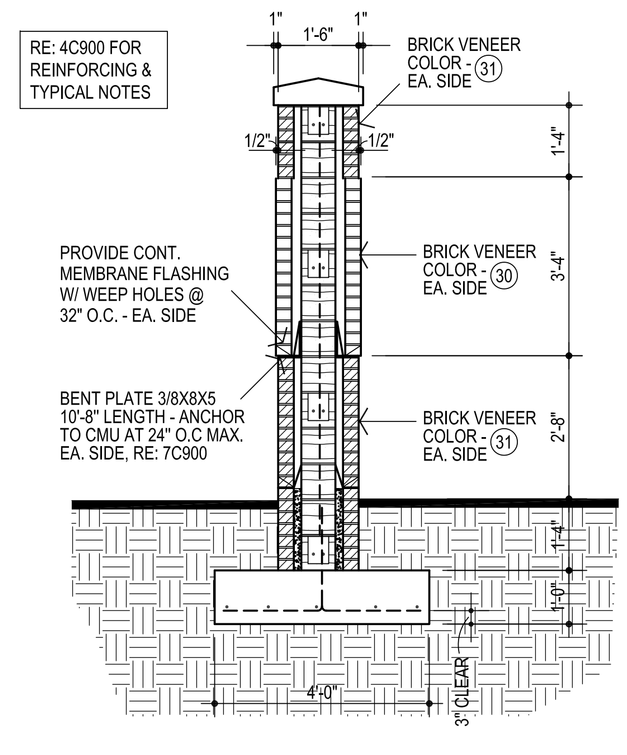1/2" = 1'-0"





## 5 SECTION

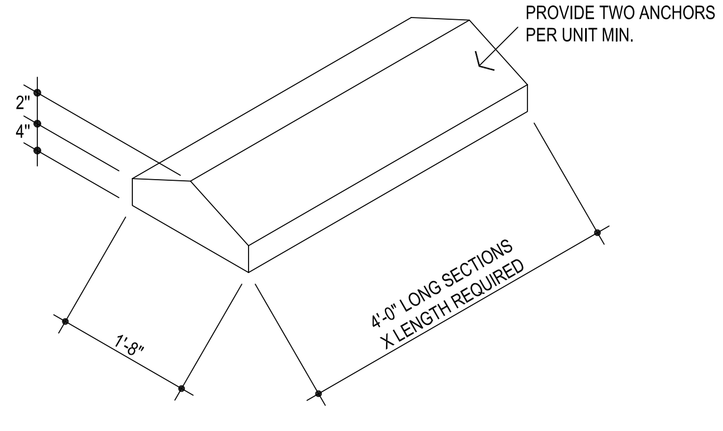1/2" = 1'-0"




## 6 CAST STONE

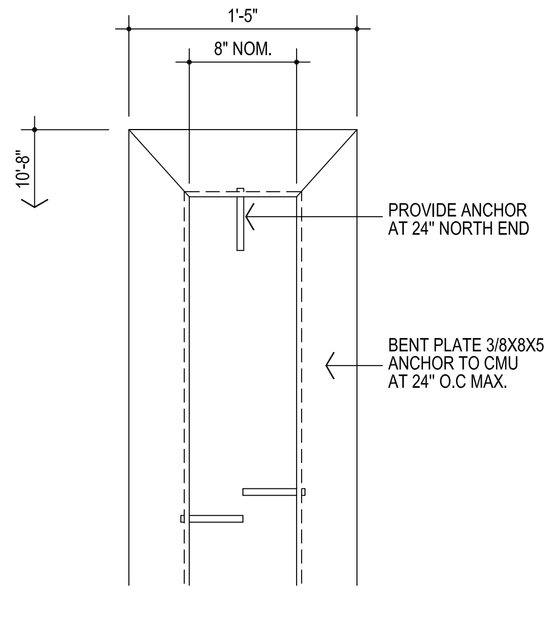


## 7 BENT PLATE PLAN

1 1/2" = 1'-0"

AGP
the Abla Griffin Partnership L.L.C.

313 S. E. 5th Street
MOORE, OK. 73160
405.735.3477
AGP@theAGP.net
www.theAGP.net

FLAT LAND
CIVIL

KFC ENGINEERING
STRUCTURAL

SALAS O'BRIEN
MECHANICAL / ELECTRICAL

STATE OF OKLAHOMA
MICHAEL L. ABLA
2639
REGISTERED ARCHITECT
8/20/26

CG
drawn by

MA
checked by

JULY 2026
date

revisions

MOORE PUBLIC SCHOOLS

ASC BOARDROOM
STORM SHELTER
BUILDING

sheet no:

C900

SITE DETAILS

OWNERSHIP USE OF DOCUMENTS:

AGP EXPRESSLY RESERVES ITS COPYRIGHT AND OTHER PROPERTY RIGHTS OF ALL PLANS AND DRAWINGS DESIGNED AND/OR PRODUCED. PLANS AND DRAWINGS ARE NOT TO BE REPRODUCED IN ANY FORM OR MANNER WITHOUT THE EXPRESSED WRITTEN CONSENT OF AGP.