
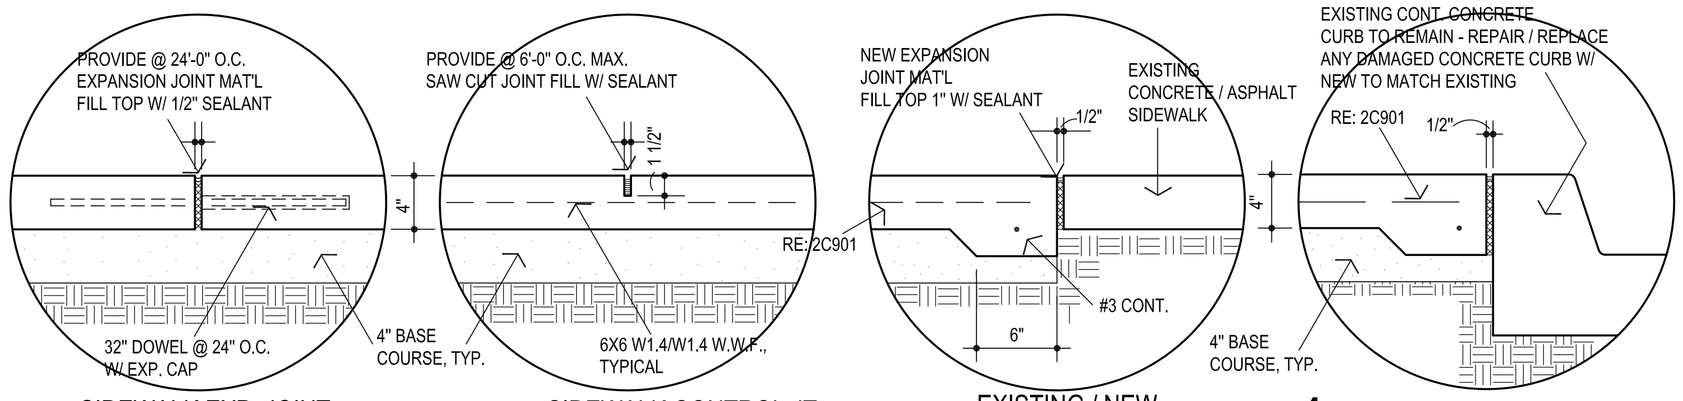


1 SIDEWALK EXP. JOINT

2 SIDEWALK CONTROL JT.

3 EXISTING / NEW CONCRETE SIDEWALK

4 SIDEWALK / CONC. CURB

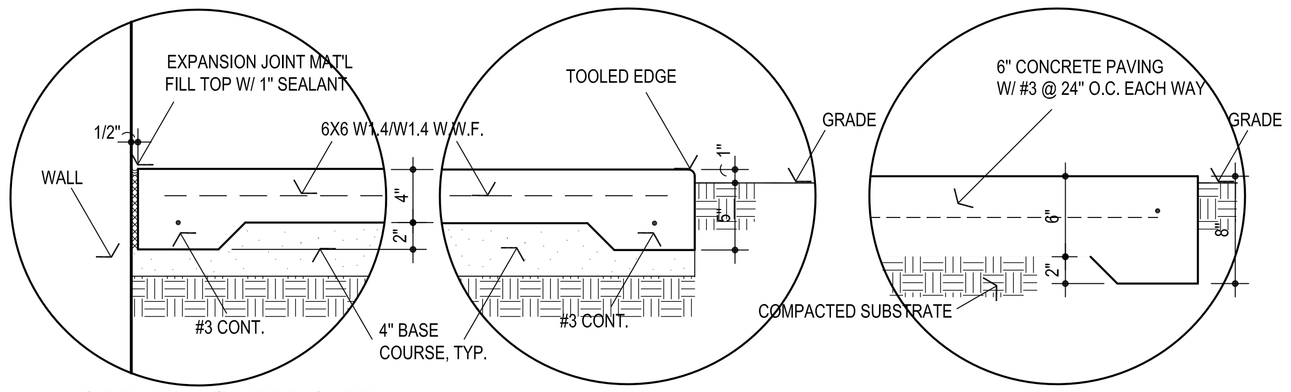


5 SIDEWALK @ VERT. SURF.
MOW STRIP @ VERT. SURF.

6 SIDEWALK EDGE

7 PAVING EDGE


NOT TO SCALE

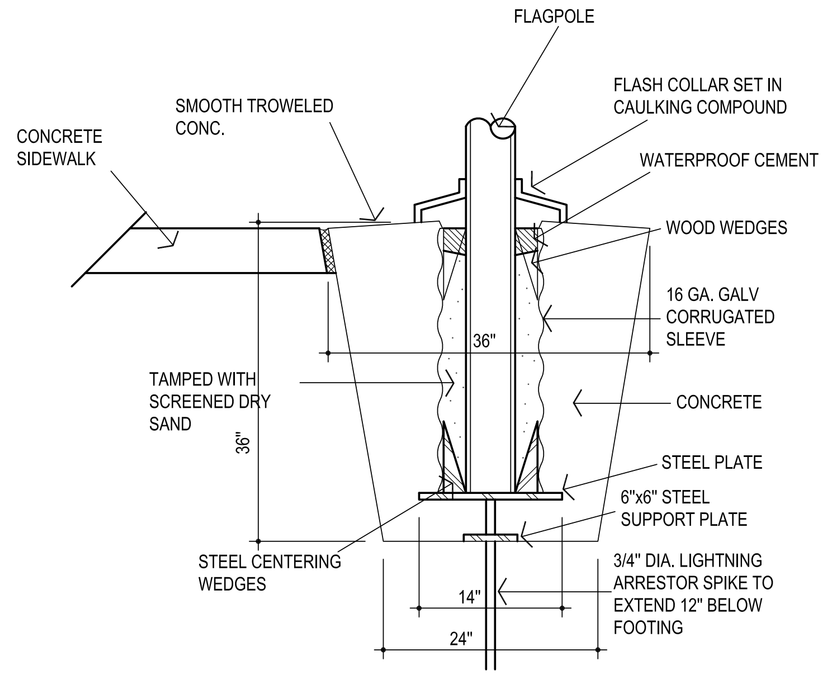

8 FLAG POLE

NOT TO SCALE

COORDINATE LOCATION
WITH ARCHITECT

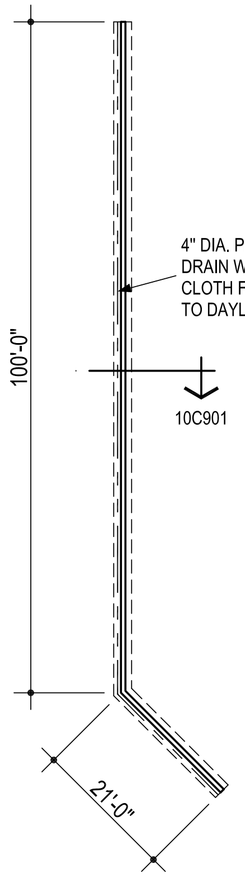


REFER CIVIL FOR
ADDITIONAL INFORMATION

9 RETAINING WALL PLAN

1/16" = 1'-0"

NORTH

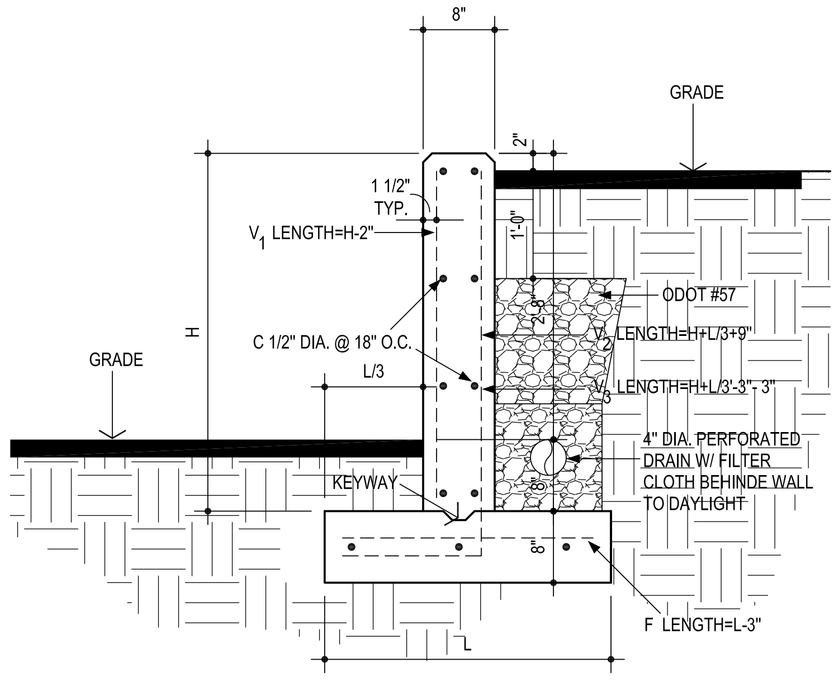

10 SECTION


1" = 1'-0"

SECTION DESIGN	H	L	F BAR	C BAR	V_1 BAR	V_2 BAR	V_3 BAR	QUANTITIES	
			SIZE SPC.	NO. REQ'D	SIZE SPC.	SIZE SPC.	SIZE SPC.	REINF. STEEL LBS. PER L.F.	CONC. C.Y. PER L.F.
"A"	4'-0"	2'-8"	1/2" DIA. @ 12"	9	1/2" DIA. @ 18"	1/2" DIA. @ 12"	----	13.10	0.165

INFORMATION SOURCE:


OKLAHOMA DEPARTMENT OF TRANSPORTATION - ROADWAY DESIGN DIVISION
RETAINING WALL DETAIL SHEET

REFER TO THE OKLAHOMA DEPARTMENT OF TRANSPORTATION 2019 STANDARD SPECIFICATIONS FOR HIGHWAY CONSTRUCTION - SECTION 510 FOR ADDITIONAL INFORMATION & REQUIREMENTS

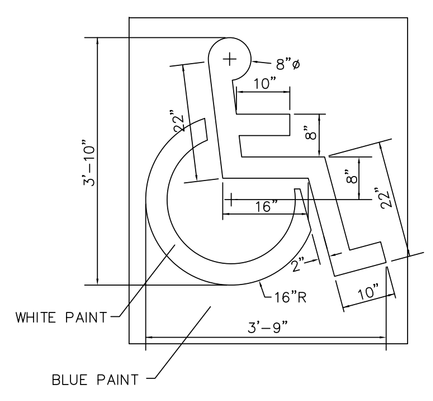

11 ADAABAAG PVMT. MARKING

NOT TO SCALE

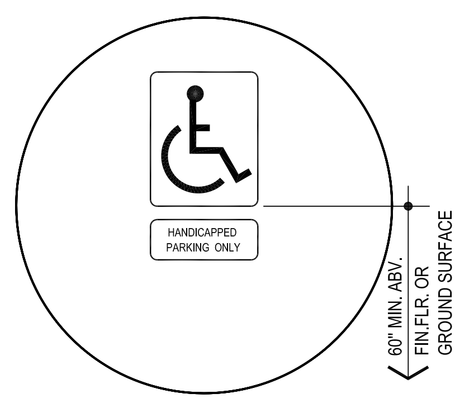

12 HANDICAP PARKING SIGN

NOTES :


SIGN SHALL BE 16-GAUGE STEEL OR .063 ALUMINUM.

SIGN BACKGROUND SHALL BE WHITE AND SYMBOL SHALL BE BLUE.

SIGN SHALL BE MIN. 12" x 18". MOUNT ON WALL - COORDINATE W/ ARCHITECT

NOT TO SCALE

PROVIDE DETECTABLE WARNING W/ DETECTABLE WARNING SYSTEMS / TACTILE PANELS W/ RAISED TRUNCATED DOMES TO MEET ADAAG. IMBED INTO CONCRETE. PROVIDE CLEAN INSTALLATION W/ TOOLED EDGES AROUND PANEL - PANEL EDGES TO BE FLUSH W/ CONCRETE PERIMETER. INSTALL AS PER MFR'S RECOMMENDATIONS. COLOR TO BE "BLACK".

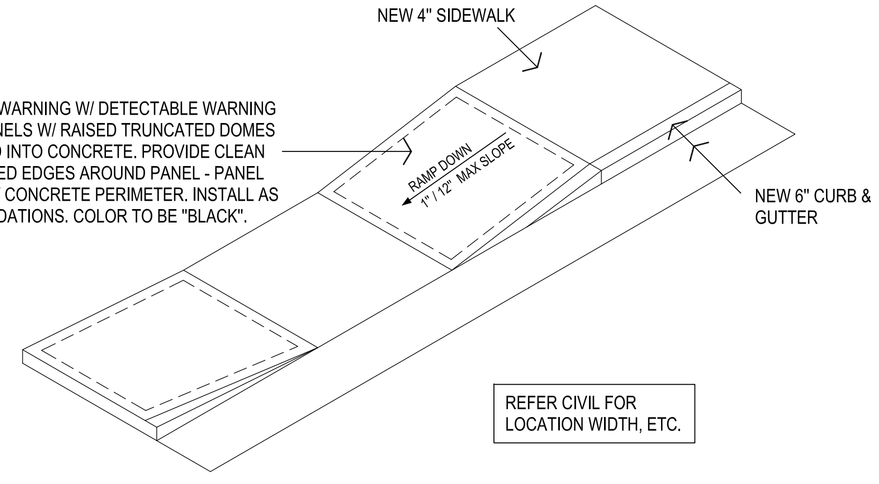

REFER CIVIL FOR
LOCATION WIDTH, ETC.

13 SECTION

1" = 1'-0"

AGP
the Abla Griffin Partnership L.L.C.

313 S. E. 5th Street
MOORE, OK. 73160
405.735.3477
AGP@theAGP.net
www.theAGP.net

FLAT LAND
CIVIL

KFC ENGINEERING
STRUCTURAL

SALAS O'BRIEN
MECHANICAL / ELECTRICAL

STATE OF OKLAHOMA
MICHAEL L. ABLA
2639
REGISTERED ARCHITECT
8/20/26

CG
drawn by

MA
checked by

JULY 2026
date

revisions

MOORE PUBLIC SCHOOLS

ASC BOARDROOM
STORM SHELTER
BUILDING

sheet no:

C901

SIDEWALK / PAVING PLAN

OWNERSHIP USE OF DOCUMENTS:

AGP EXPRESSLY RESERVES ITS COPYRIGHT AND OTHER PROPERTY RIGHTS OF ALL PLANS AND DRAWINGS DESIGNED AND/OR PRODUCED. PLANS AND DRAWINGS ARE NOT TO BE REPRODUCED IN ANY FORM OR MANNER WITHOUT THE EXPRESSED WRITTEN CONSENT OF AGP.