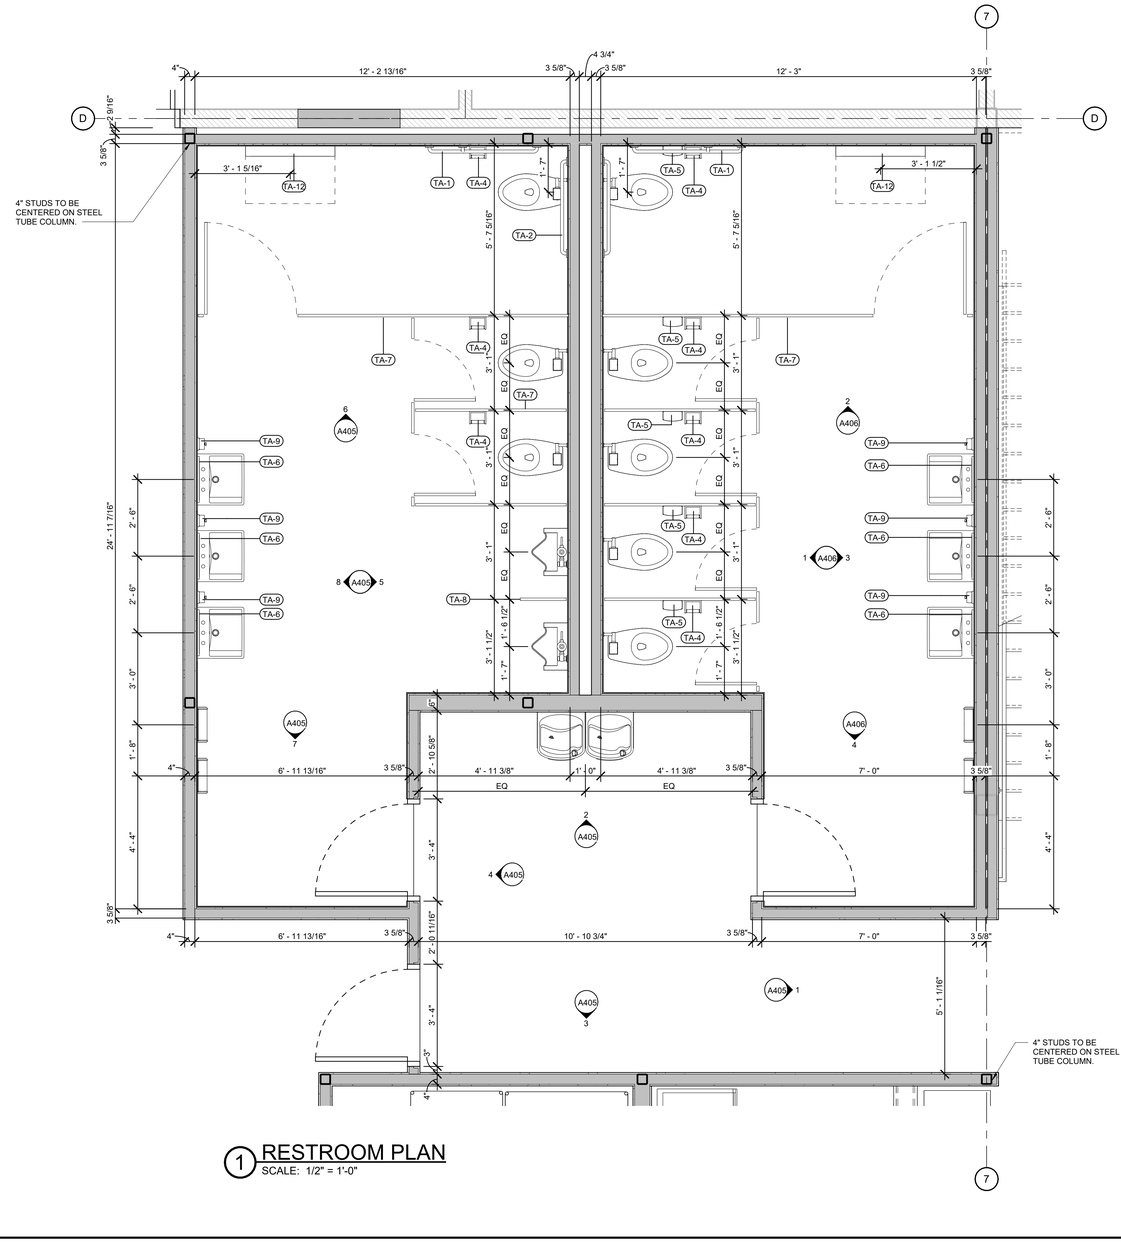

1 RESTROOM PLAN
SCALE: 1/2" = 1'-0"

RESTROOM GENERAL NOTES

1. REFER TO THE FINISH SCHEDULE ON SHEET A601 FOR ALL FINISHES.
2. SEAL CONTINOUSLY AROUND ALL EDGES AT ADJOINING MATERIAL WITH CLEAR SILICONE (BASE TO WALLS, MIRROR TO WALL, ETC.)
3. REFER TO PLUMBING DRAWINGS FOR EXTENTS TO PLUMBING WORK. PROVIDE NEW PLUMBING FIXTURES AS NOTED ON PLUMBING SCHEDULES.
4. REFER TO RESTROOM REQUIREMENTS ON SHEET G002 FOR MOUNTING HEIGHTS OF ALL RESTROOM ACCESSORIES. PROVIDE 3/4" CDX PLYWOOD BLOCKING AT ALL GRAB BARS, TOILET PARTITIONS, LAVATORIES, HAND DRYERS, DISPENSERS, ETC.

RESTROOM ACCESSORIES

NOTES:
1. PROVIDE BLOCKING AS REQUIRED FOR ALL HARDWARE
2. REFER TO MEP DOCUMENTS FOR PLUMBING FIXTURE INFORMATION

DESCRIPTION	MARK	MANUFACTURER	MODEL #	NOTES
GRAB BAR - 42"	TA-1	BOBRICK B-5806 x 42	STAINLESS STEEL, SATIN	
GRAB BAR - 36"	TA-2	BOBRICK B-5806 x 36	STAINLESS STEEL, SATIN	
GRAB BAR - 18"	TA-3	BOBRICK B-5806 x18	STAINLESS STEEL, SATIN	
TOILET PAPER DISPENSER	TA-4	BOBRICK: B-273	CAST ALUMINUM, SATIN FINISH	
SANITARY NAPKIN DISPOSAL	TA-5	BOBRICK: B-270	SATIN FINISH STAINLESS STEEL	
MIRROR	TA-6		18" x 36" MIRROR W/ STAINLESS STEEL FRAME	
TOILET PARTITION	TA-7	BOBRICK	PREFERRED: PHENOLIC FASHION GREY, ALTERNATE 1 SOLID HDPE PLASTIC GRAY, ALTERNATE 2 SOLID HDPE PLASTIC BONE	COORDINATE W/ CM. PILASTERS TO BE FLOOR TO CEILING (FIELD VERIFY CEILING HEIGHT). GC TO PROVIDE 2x6" FIRE TREATED WOOD BLOCKING (HORIZONTALLY) ABOVE GYP. BD. CEILING. THE BLOCKING NEEDS TO BE CENTERED ON PARTITION PILASTERS (FIELD VERIFY).
TOILET PARTITION	TA-8	BOBRICK	PREFERRED: PHENOLIC FASHION GREY, ALTERNATE 1 SOLID HDPE PLASTIC GRAY, ALTERNATE 2 SOLID HDPE PLASTIC BONE	COORDINATE W/ CM.
WALL MOUNTED HAND SOAP DISPENSER	TA-9	BOBRICK B-2111	STAINLESS STEEL, SATIN	
BABY CHANGING TABLE	TA-12			
HAND DRYER	TA-14	BOBRICK B-7128	STAINLESS STEEL, SATIN	

Apogee
Architectural Partners
A Spirit Led Company

16775 ADDISON ROAD, SUITE 500
ADDISON, TX 75001
PH: (469) 960-2322

PLANS, MAPS, SPECIFICATIONS, STUDIES AND REPORTS NOT CONTAINING A SEAL IMPRINT ACCOMPANIED BY AN ORIGINAL SIGNATURE BY THE LICENSED PROFESSIONAL MAY HAVE BEEN FRAUDULENTLY ALTERED AND SHALL NOT BE CONSIDERED AN ORIGINAL COPY. ALL INFORMATION SHOULD BE DISREGARDED UNLESS VERIFIED BY THE PROFESSIONAL WHOSE SIGNATURE APPEARS BELOW.
COPYRIGHT PROTECTED
© 2025

ISSUE RECORD

DESCRIPTION	DATE
ISSUE FOR PERMIT	06/22/2026

REVISION RECORD

NO	DATE	REVISION

PROFESSIONAL SEAL

STATE OF OKLAHOMA
KEVIN HENRICKSEN
No. A4782
DALLAS, TEXAS
LICENSED ARCHITECT

06/22/26

REMODEL

PROJECT NAME

1100 W. MAIN ST.
NORMAN, OK 73069

PROJECT NUMBER
26-0061

SHEET TITLE
ENLARGED RESTROOM PLANS

SHEET NUMBER
A404