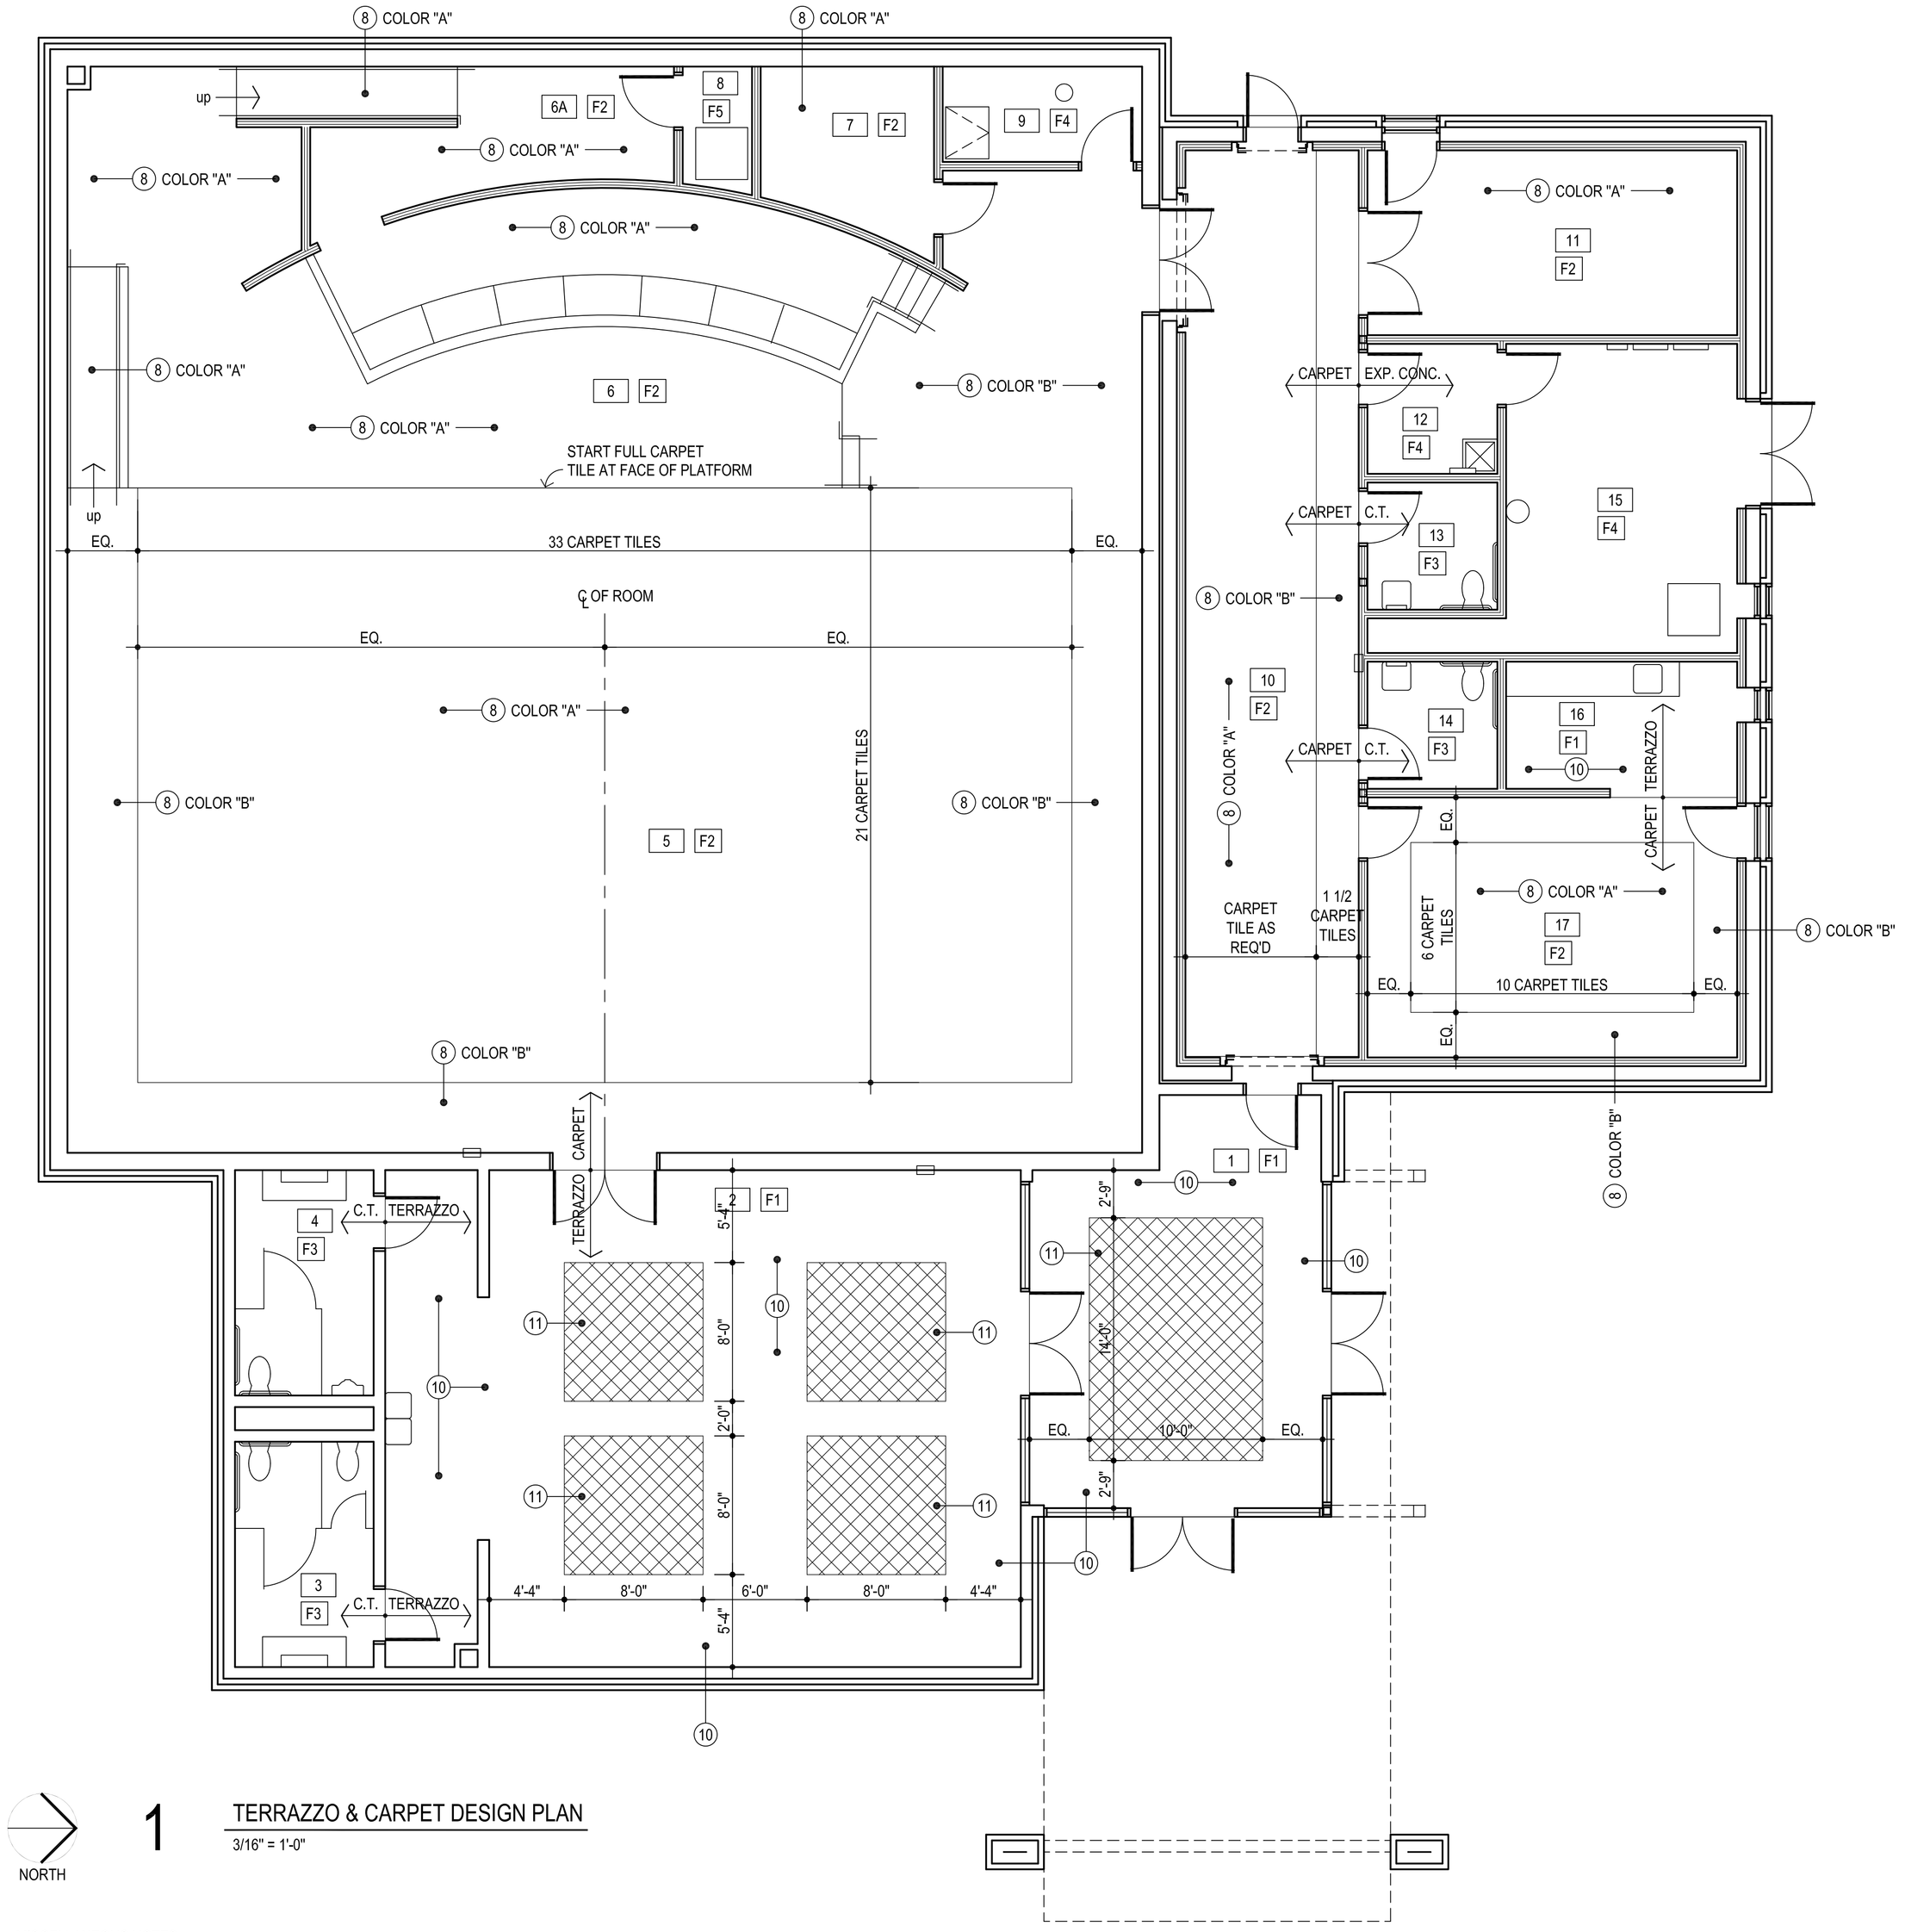


1 TERRAZZO & CARPET DESIGN PLAN

3/16" = 1'-0"

NORTH

MISCELLANEOUS NOTES:

1. DO NOT SCALE DRAWINGS TO OBTAIN MATERIAL QUANTITIES. USE DRAWINGS WHICH ARE DIMENSIONED OR COORDINATE W/ EXISTING CONDITIONS &/OR ARCHITECT & ENGINEERS.
2. NO WORK SHALL COMMENCE PRIOR TO PROVIDING LAYOUT OF FLOORING MATERIAL FOR APPROVAL BY ARCHITECT

DESCRIPTION		
FLOOR	F1	TERRAZZO TILE FLOORING
FLOOR	F2	CARPET
FLOOR	F3	CERAMIC TILE FLOORING
FLOOR	F4	SEALED CONCRETE
FLOOR	F5	PAINTED WOOD FLOOR

RE: ROOM FINISH SCHEDULE FOR ADDITIONAL INFORMATION

TERRAZZO TILE LEGEND:

FLOORAZZO -
GEM COLLECTION
COLOR - ESPRESSO MACCHIATO
PREFINISHED COLOR "10"

FLOORAZZO -
GEM COLLECTION
COLOR - PEARL
PREFINISHED COLOR "11"

CARPET TILE LEGEND:

COLOR "A" INTERFACE
OPEN AIR 410
COLOR - 106970 NATURAL

COLOR "B" INTERFACE
OPEN AIR 410
COLOR - EBONY 107741

AGP
the Abla Griffin Partnership L.L.C.

313 S. E. 5th Street
MOORE, OK. 73160
405.735.3477
AGP@theAGP.net
www.theAGP.net

FLAT LAND
CIVIL

KFC ENGINEERING
STRUCTURAL

SALAS O'BRIEN
MECHANICAL / ELECTRICAL

STATE OF OKLAHOMA
MICHAEL L. ABLA
2639
REGISTERED ARCHITECT
8/20/26

CG
drawn by

MA
checked by

JULY 2026
date

revisions

MOORE PUBLIC SCHOOLS

ASC BOARDROOM
STORM SHELTER
BUILDING

sheet no:

A103

TERRAZZO / CARPET PLAN

OWNERSHIP USE OF DOCUMENTS:

AGP EXPRESSLY RESERVES ITS COPYRIGHT AND OTHER PROPERTY RIGHTS OF ALL PLANS AND DRAWINGS DESIGNED AND/OR PRODUCED. PLANS AND DRAWINGS ARE NOT TO BE REPRODUCED IN ANY FORM OR MANNER WITHOUT THE EXPRESSED WRITTEN CONSENT OF AGP.