

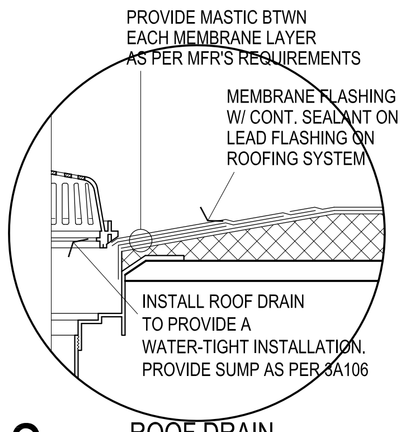



2 ROOF DRAIN
NO SCALE

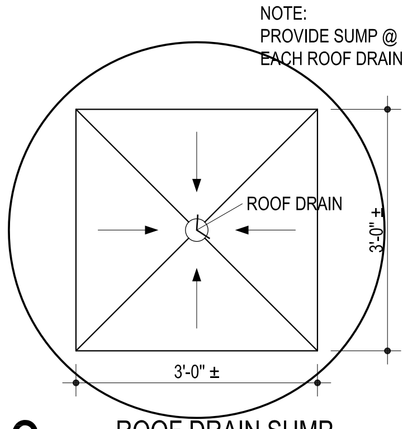


3 ROOF DRAIN SUMP
NO SCALE

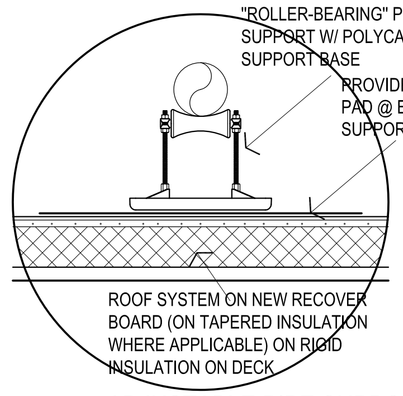


4 ADJUSTABLE PIPE SUPPORTS - FRONT VIEW
NO SCALE

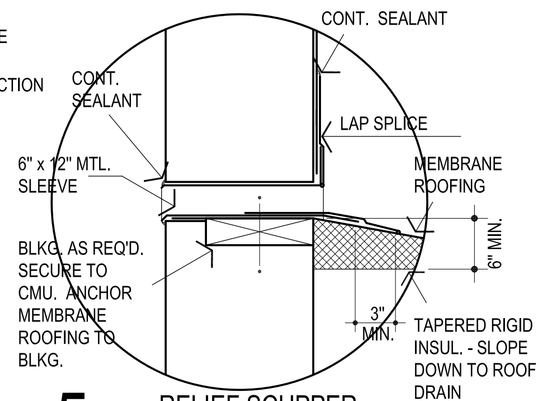


5 RELIEF SCUPPER
NOT TO SCALE

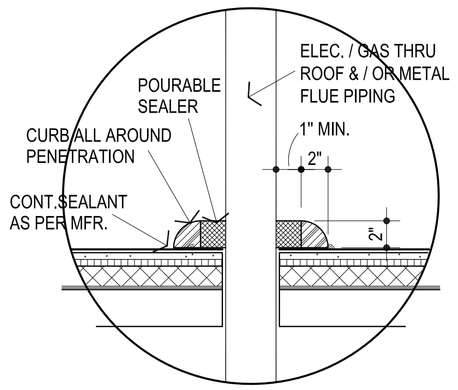


6 PENETRATION DAM / SEALER POCKET @ MAJOR PENETRATIONS

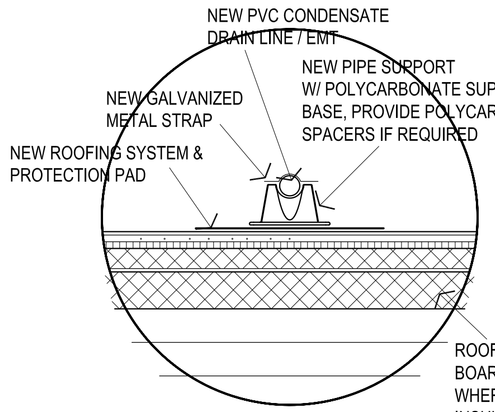


7 DETAIL @ PVC / EMT SUPPORT
NO SCALE

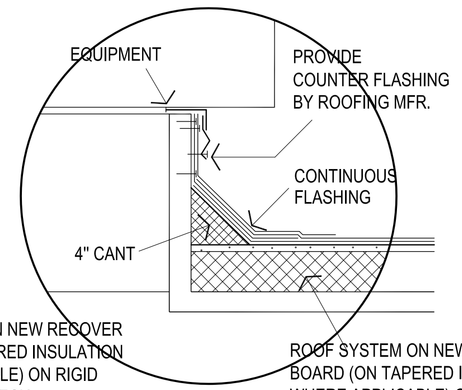


8 MECH. CURB
NO SCALE

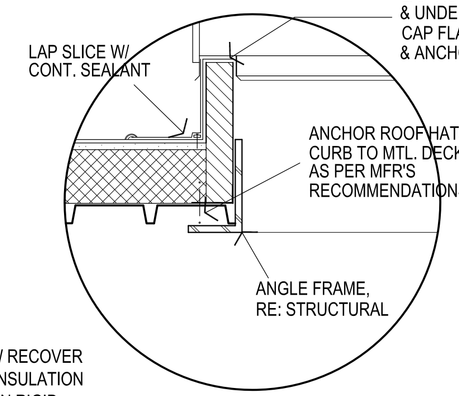


9 ROOF HATCH

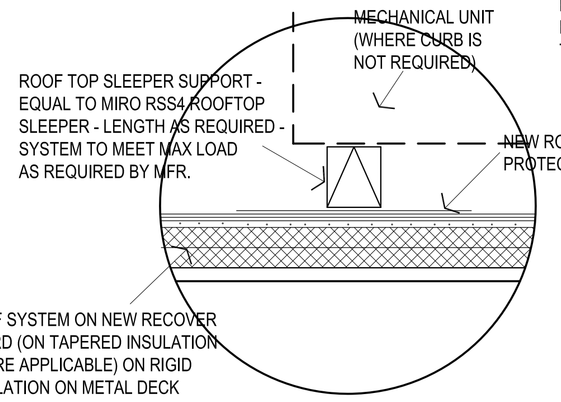


10 MECH. UNIT SUPPORT
NO SCALE

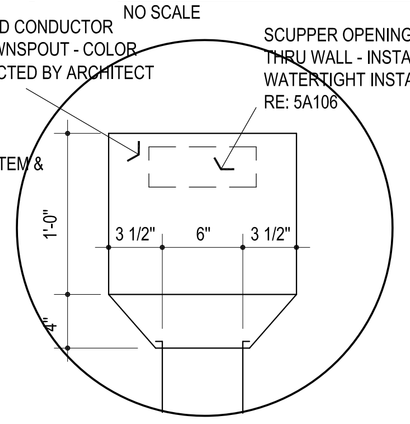


13 COND. HEAD - FRONT

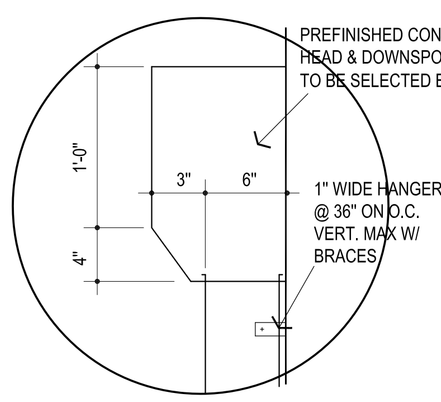


14 COND. HEAD - SIDE

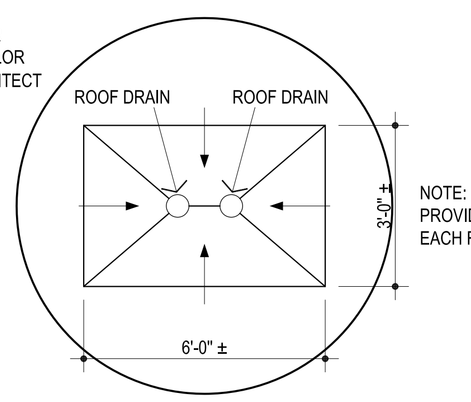

15 ROOF DRAIN SUMP @ OVERFLOW ROOF DRAIN
NO SCALE

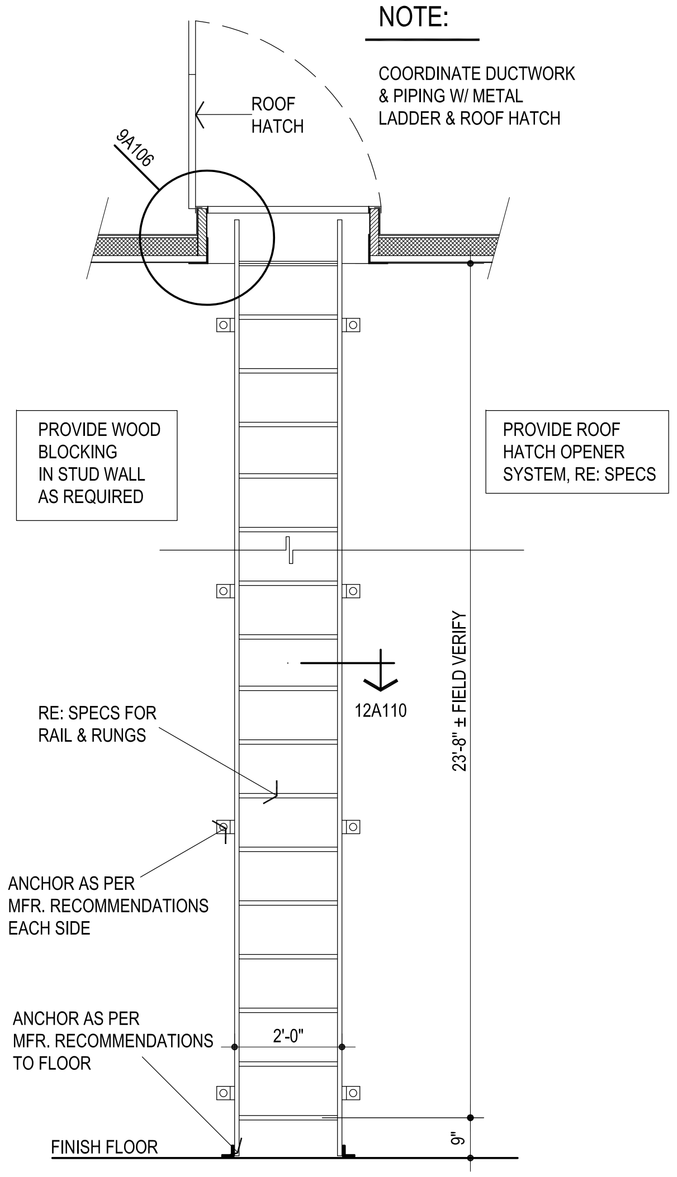

11 INTERIOR ALUMINUM LADDER DETAIL
1/2" = 1'-0"

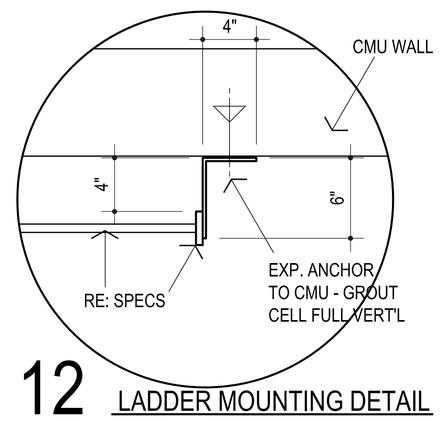

12 LADDER MOUNTING DETAIL

AGP
the Abla Griffin Partnership L.L.C.
313 S. E. 5th Street
MOORE, OK. 73160
405.735.3477
AGP@theAGP.net
www.theAGP.net

FLAT LAND
CIVIL

KFC ENGINEERING
STRUCTURAL

SALAS O'BRIEN
MECHANICAL / ELECTRICAL

STATE OF OKLAHOMA
MICHAEL L. ABLA
2639
REGISTERED ARCHITECT
8/20/26

CG
drawn by

MA
checked by

JULY 2026
date

revisions

MOORE PUBLIC SCHOOLS

ASC BOARDROOM
STORM SHELTER
BUILDING

sheet no:

A106

ROOF DETAILS

OWNERSHIP USE OF DOCUMENTS:

AGP EXPRESSLY RESERVES ITS COPYRIGHT AND OTHER PROPERTY RIGHTS OF ALL PLANS AND DRAWINGS DESIGNED AND/OR PRODUCED. PLANS AND DRAWINGS ARE NOT TO BE REPRODUCED IN ANY FORM OR MANNER WITHOUT THE EXPRESSED WRITTEN CONSENT OF AGP.