
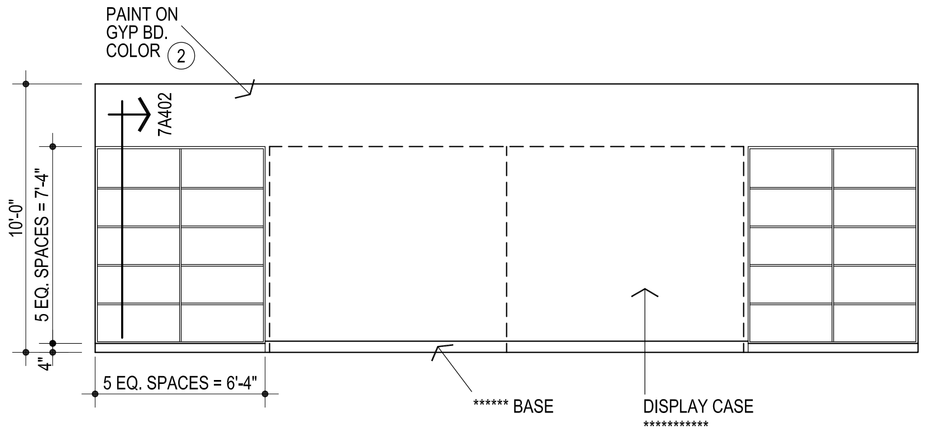



1 E. WALL ROOM # 2

1/4" = 1'-0"

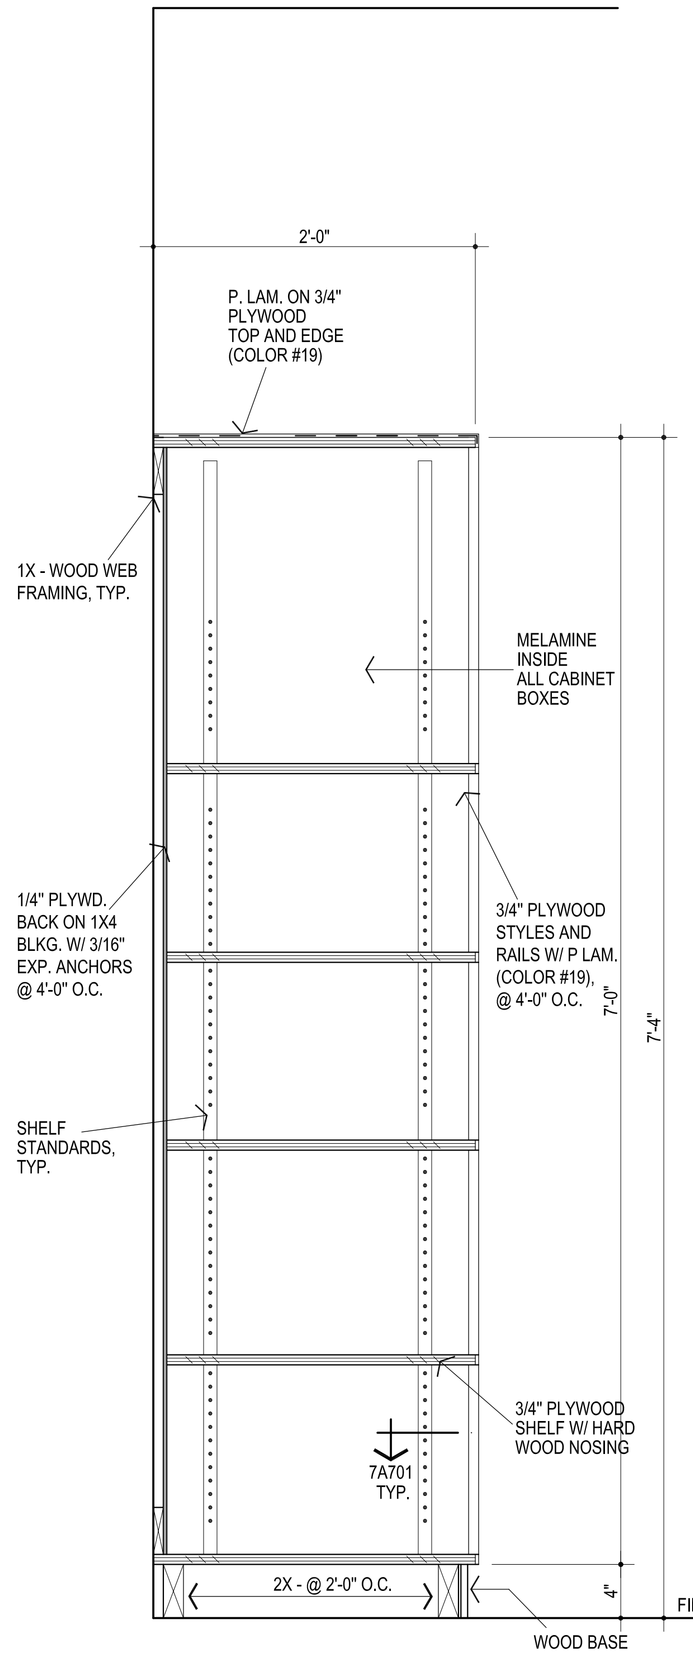

2 SECTION

1 1/2" = 1'-0"

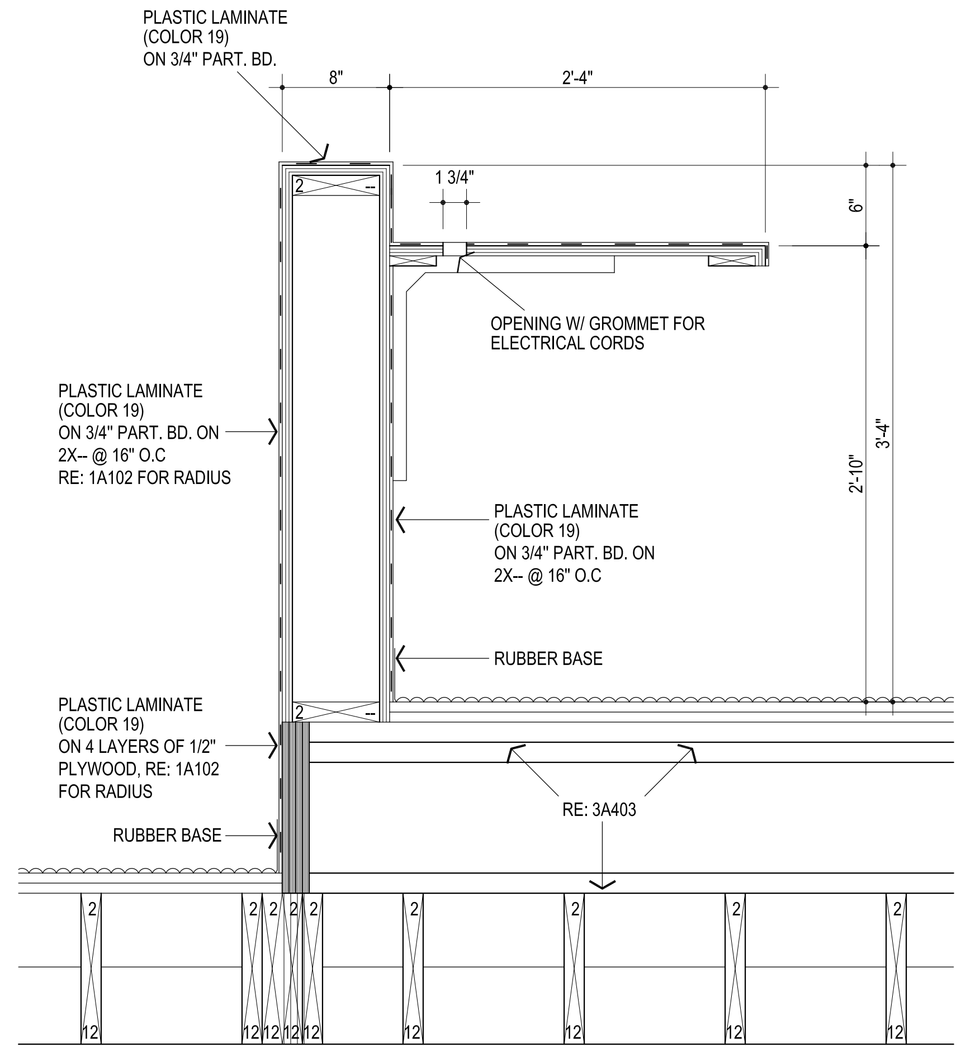

3 SECTION COUNTER

1 1/2" = 1'-0"

FRAMELESS CABINET / EUROPEAN CONSTRUCTION IS IS ACCEPTABLE

AGP
the Abla Griffin Partnership L.L.C.

313 S. E. 5th Street
MOORE, OK. 73160
405.735.3477
AGP@theAGP.net
www.theAGP.net

FLAT LAND
CIVIL

KFC ENGINEERING
STRUCTURAL

SALAS O'BRIEN
MECHANICAL / ELECTRICAL



CG
drawn by

MA
checked by

JULY 2026
date

revisions

MOORE PUBLIC SCHOOLS


ASC BOARDROOM STORM SHELTER BUILDING

sheet no:


A701

OWNERSHIP USE OF DOCUMENTS:


AGP EXPRESSLY RESERVES ITS COPYRIGHT AND OTHER PROPERTY RIGHTS OF ALL PLANS AND DRAWINGS DESIGNED AND/OR PRODUCED. PLANS AND DRAWINGS ARE NOT TO BE REPRODUCED IN ANY FORM OR MANNER WITHOUT THE EXPRESSED WRITTEN CONSENT OF AGP.

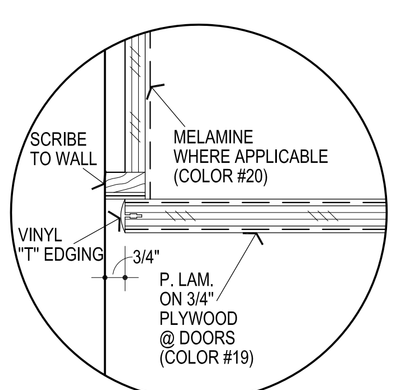


4 DOOR @ WALL

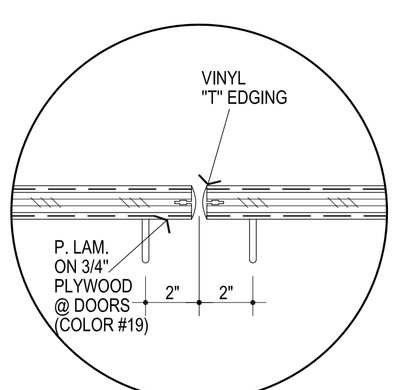


5 PULLS

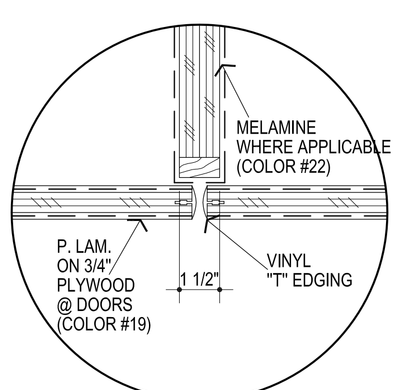


6 DOORS @ STILE

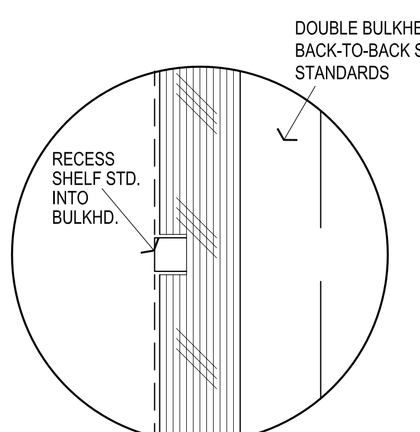


7 RECESSED STANDARDS

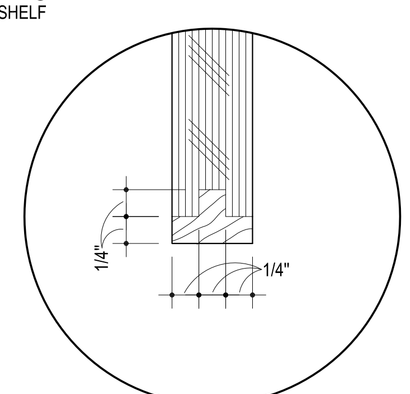

8 HARDWOOD EDGE

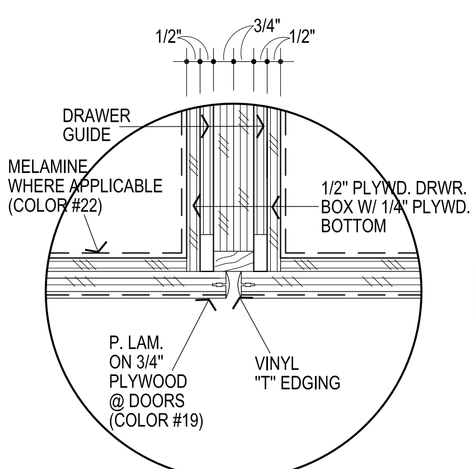

9 DRWR. TO DRWR.

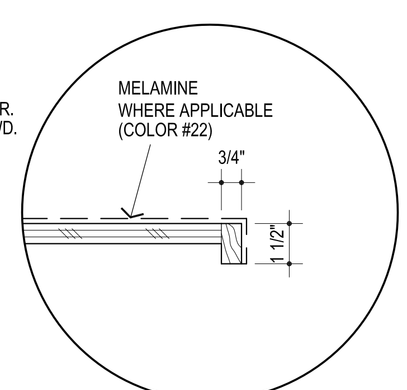

10 SHELF EDGE