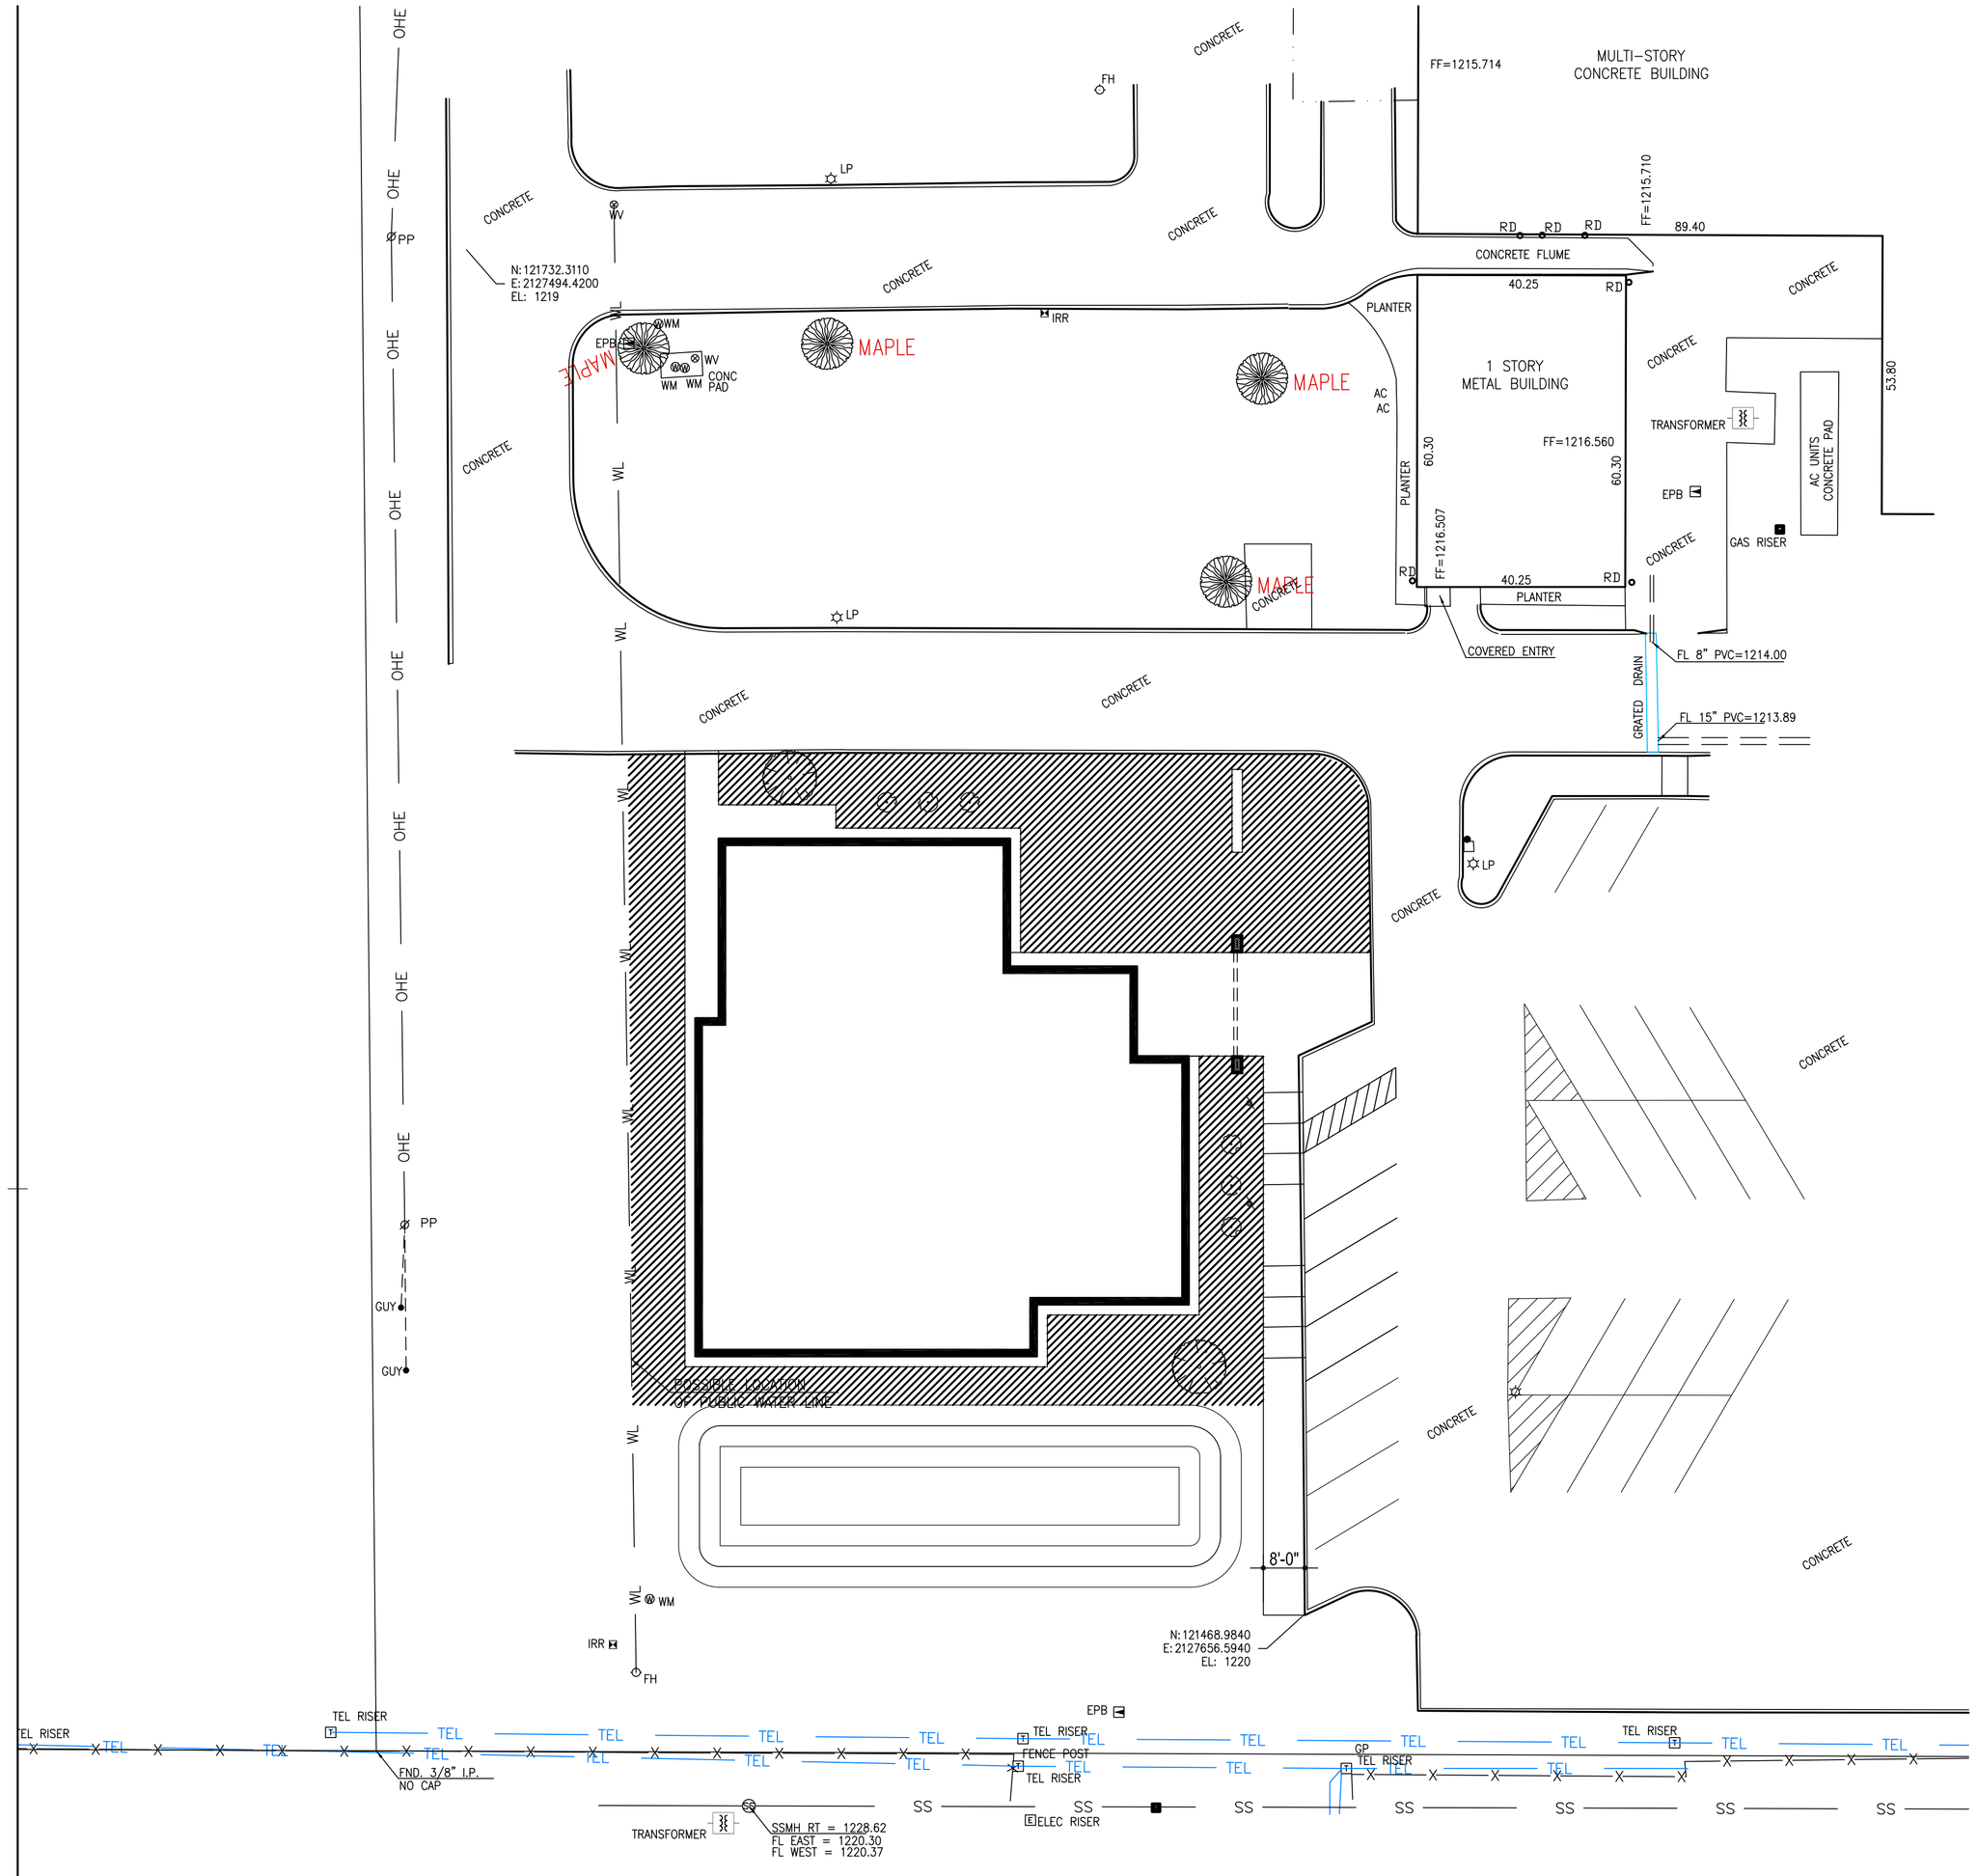


NORTH

1 IRRIGATION PLAN

1" = 20'-0"

IRRIGATION SHEET NOTES:

1. THE IRRIGATION SYSTEM SHALL BE INSTALLED IN ACCORDANCE WITH ALL LOCAL CODES AND ORDINANCES AND ALL PERMITS SHALL BE OBTAINED BY THE CONTRACTOR AND ALL FEES REQUIRED SHALL BE PAID BY CONTRACTOR.
2. NO CHANGES IN MATERIALS SHALL BE ALLOWED WITHOUT PRIOR WRITTEN APPROVAL OF THE ARCHITECT.
3. THE IRRIGATION SYSTEM IS TO BE DESIGNED FROM PERFORMANCE SPEC'S & APPROVED BY THE ARCHITECT PRIOR TO COMMENCING WORK REFER SECTION 02811. AREAS TO RECEIVE DIFFERENT TYPES OF IRRIGATION SYSTEMS AS PER THIS DRAWING & THE SPECIFICATIONS.
4. THE CONTRACTOR SHALL FAMILIARIZE HIMSELF WITH ALL GRADE DIFFERENCES, LOCATION OF ALL CONSTRUCTED ITEMS, BUILDINGS, DIFFERENCES IN ACTUAL AND DRAWN SITE DIMENSIONS, UNDERGROUND SERVICES, ETC., PRIOR TO STARTING WORK
5. THE CONTRACTOR SHALL INSTALL THE IRRIGATION SYSTEM AS SPECIFIED, AND SHALL ENSURE COMPLETE SPRINKLER COVERAGE FOR ALL PLANTING AREAS. THE CONTRACTOR SHALL ADJUST THE IRRIGATION HEADS TO ALLOW FULL AND COMPLETE COVERAGE. FLUSH AND ADJUST HEADS TO ENSURE NO OVERTHROW ONTO STREETS, WALLS OR WALKS.
6. THE CONTRACTOR SHALL MAINTAIN THE IRRIGATION SYSTEM DURING THE MAINTENANCE PERIOD.
7. INSTALL BACKFLOW PREVENTER IN ACCORDANCE WITH APPLICABLE CODES.
8. SCREEN BACKFLOW PREVENTER BY SHRUBS WHERE LOCATED IN A SHRUB BED AND AS PER PLANTING PLAN.
9. COVERAGE OVER PIPES SHALL BE AS PER THE SPECIFICATIONS.
10. STAKE ALL UTILITIES INCLUDING SEWER AND DRAINAGE PRIOR TO ANY EXCAVATION FOR IRRIGATION WORK.
11. VALVE BOX SHALL BE INSTALLED A MINIMUM OF 12" FROM ALL WALKS, WALLS OR OTHER STRUCTURES & PAVEMENT.
12. COORDINATE LOCATION OF SPRINKLER CONTROLLER LOCATION W/ ARCHITECT PRIOR TO INSTALLATION.

IRRIGATION LEGEND:

IRRGATED AREA - POP-UP MIST

AGP
the Abla Griffin Partnership L.L.C.

313 S. E. 5th Street
MOORE, OK. 73160
405.735.3477
AGP@theAGP.net
www.theAGP.net

FLAT LAND
CIVIL

KFC ENGINEERING
STRUCTURAL

SALAS O'BRIEN
MECHANICAL / ELECTRICAL

STATE OF OKLAHOMA
MICHAEL L. ABLA
2639
REGISTERED ARCHITECT
8/20/26

CG
drawn by

MA
checked by

JULY 2026
date

revisions

MOORE PUBLIC SCHOOLS

ASC BOARDROOM
STORM SHELTER
BUILDING

sheet no:

L101

IRRIGATION PLAN

OWNERSHIP USE OF DOCUMENTS:

AGP EXPRESSLY RESERVES ITS COPYRIGHT AND OTHER PROPERTY RIGHTS OF ALL PLANS AND DRAWINGS DESIGNED AND/OR PRODUCED. PLANS AND DRAWINGS ARE NOT TO BE REPRODUCED IN ANY FORM OR MANNER WITHOUT THE EXPRESSED WRITTEN CONSENT OF AGP.