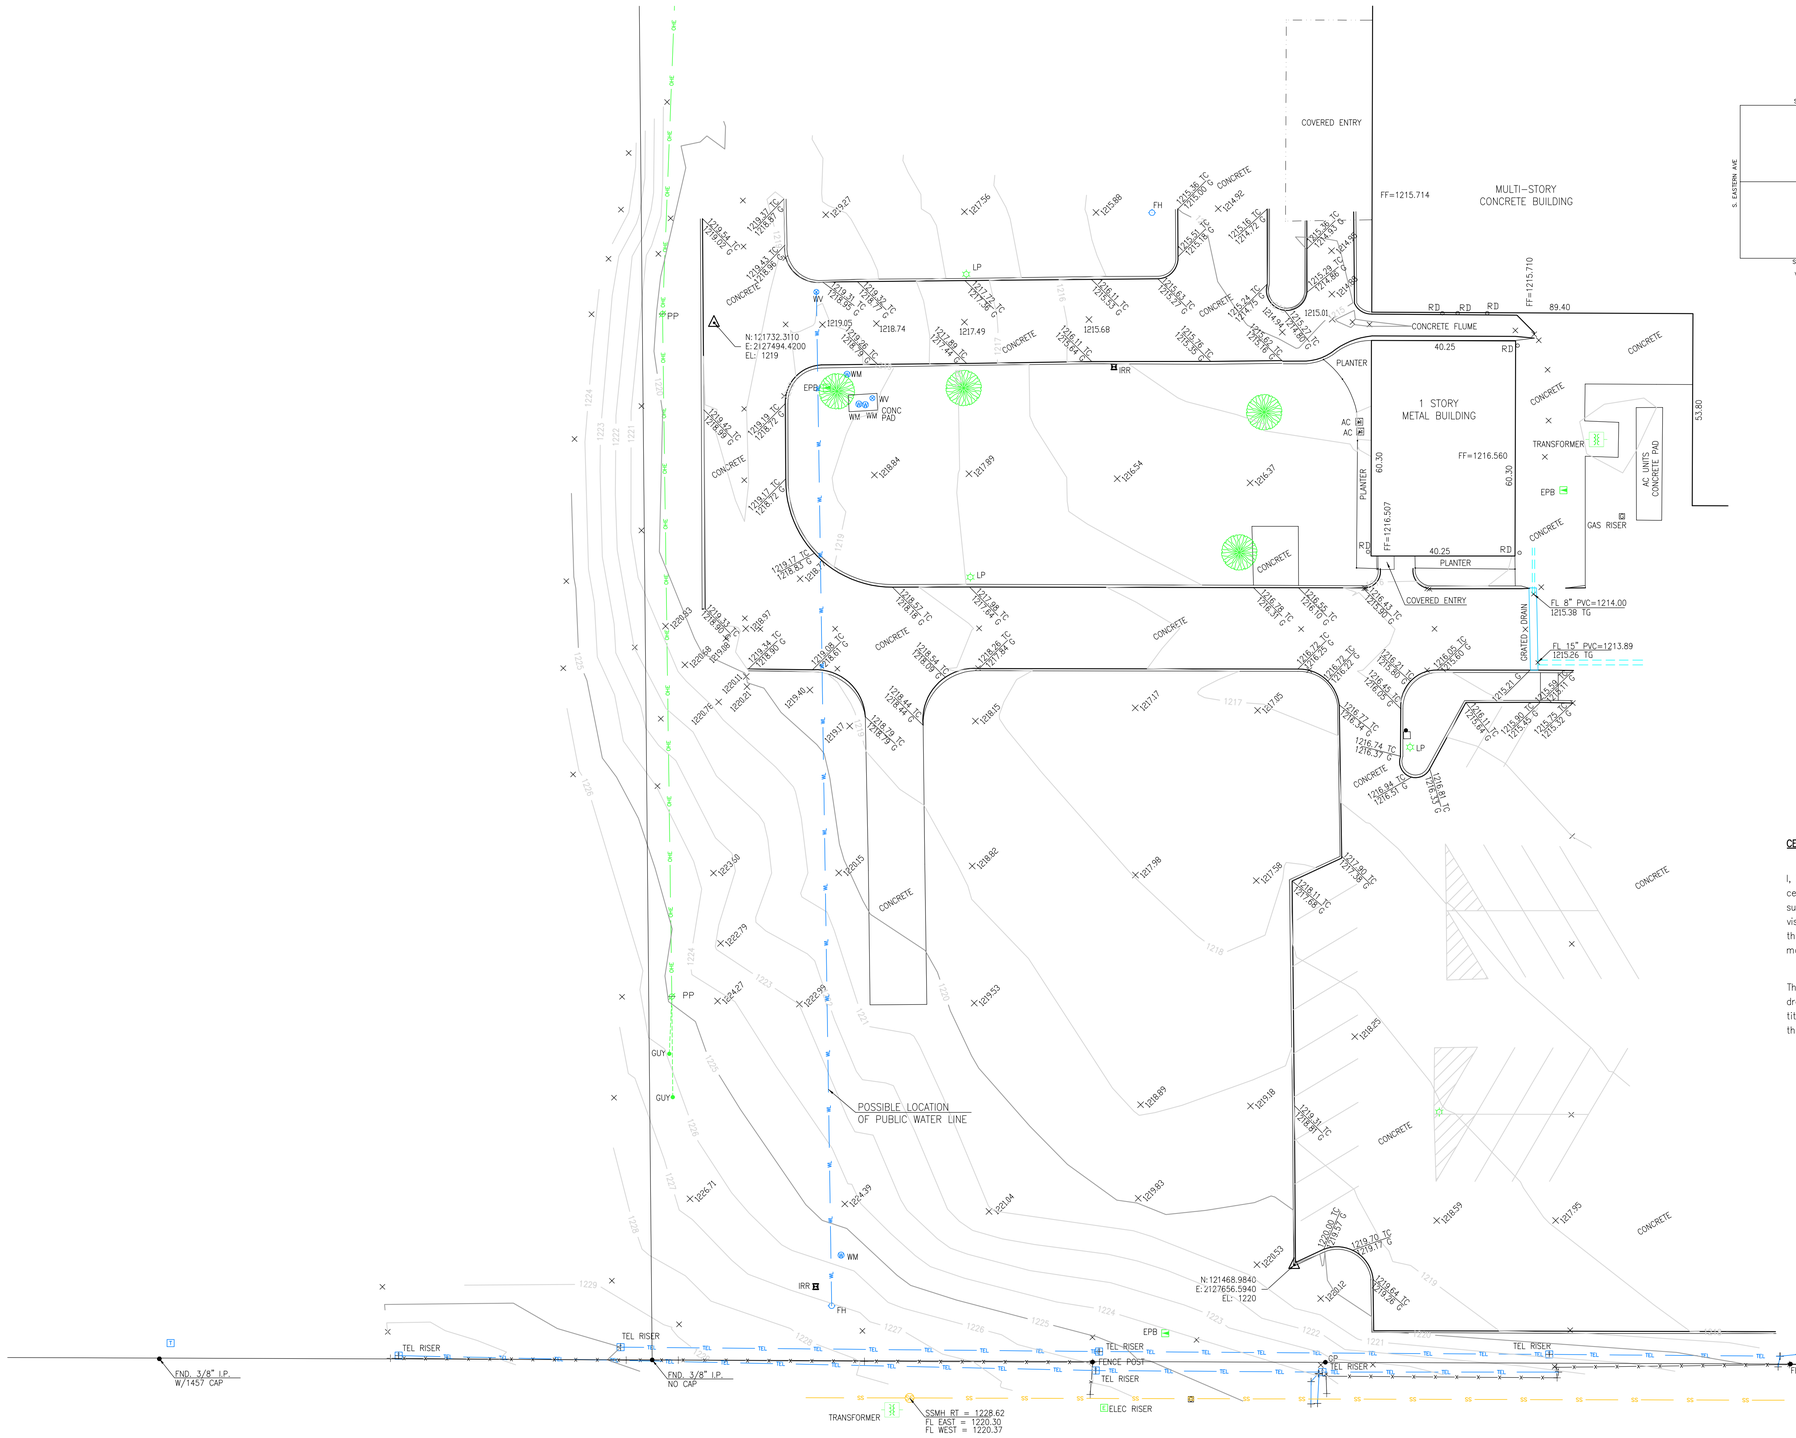


LEGEND:

BUILDING OVERHANG	CONC	CONCRETE
CHAIN LINK FENCE	3 WIRES	# OF OVERHEAD WIRES
OTHER FENCE	CONDUIT	ELEC CONDUIT
FIBER OPTIC CABLE		ELEC MANHOLE
GAS LINE		ELEC PULL BOX
OVERHEAD ELECTRIC	FH	FIRE HYDRANT
UNDERGROUND ELECTRIC		SET MONUMENT
SANITARY SEWER		FOUND MONUMENT
STORM SEWER		GAS METER
TELEPHONE CABLE	IRR	IRRIGATION VALVE
WATER	LP	LIGHT POLE
	PP	POWER POLE
	RD	ROOF DRAIN
	CO	SANITARY SEWER CLEANOUT
		SIGN
		STORM DRAIN MANHOLE
		TEL RISER
	XFMR	TRAFFIC CONTROL BOX
		TRANSFORMER OR
		TRANSFORMER
	WV	WATER VALVE
	WM	WATER METER

CERTIFICATE OF SURVEY:

I, David W. McCann, a Registered Land Surveyor of the State of Oklahoma, do hereby certify that the hereon shown drawing represents a survey made on the ground under my supervision on the 1th day of January, 2018, which was the last date the site was visited. Said survey was for the purpose of determining existing topographic conditions of the subject property as per the legal description furnished to me and found existing monuments, no other responsibility is herewith assumed or implied.

There may be encumbrances such as easements and rights-of-way not shown on said drawing that may affect the use of this land. Such encumbrances could be revealed in a title search, commitment for title insurance or other items that were not furnished for this survey.

This Plat Of Survey Meets The Oklahoma Minimum Standards For The Practice Of Land Surveying As Adopted By The Oklahoma State Board Of Registration For Professional Engineers And Land Surveyors.

Underground utilities as shown on drawing were located in the field by above ground and visible appurtenances only. Other utilities may exist that do not have above ground appurtenances or other features to make them visible to the surveyor. Oklahoma One Call, Inc. "CALL OKIE", should be consulted for additional information.

This drawing is an instrument of service and shall remain the property of Dietz Surveying Company. Use of this drawing shall confirm to terms of Contract between Dietz Surveying Company and Client. Drawing is not to be used by any party for any purpose other than those contained herein, and not for uses, copied or retained without the expressed written approval of Dietz Surveying Company.

Submissions or distribution of this drawing to meet official regulatory requirements or for other purposes in connection with the project is not to be construed as publication in derogation of any of the rights of Dietz Surveying Company.

Any abridgment or violation of the rights of Dietz Surveying Company will be protected to the fullest extent possible under the law.

Revisions		
No.	Date	Description

Project No. 122-220-17
Designed By PAT
Drawn By PAT
Approved By DWM
Bk. No. ---
Date: 01/15/2018

DIETZ SURVEYING CO.
201 N.E. 38TH TERRACE, SUITE 1, OKLAHOMA CITY, OKLAHOMA 73105
TEL. 405-789-5983 FAX 405-789-5984
CA # 990 Expires 6-30-18

TOPOGRAPHIC SURVEY
MOORE PUBLIC SCHOOL DISTRICT
ADMINISTRATION BUILDING
1500 SE 4TH STREET
CITY OF MOORE, CLEVELAND COUNTY
OKLAHOMA 73160

SEAL

David W. McCann
Okla. L.S. #1118

Sheet No.
1 of 1