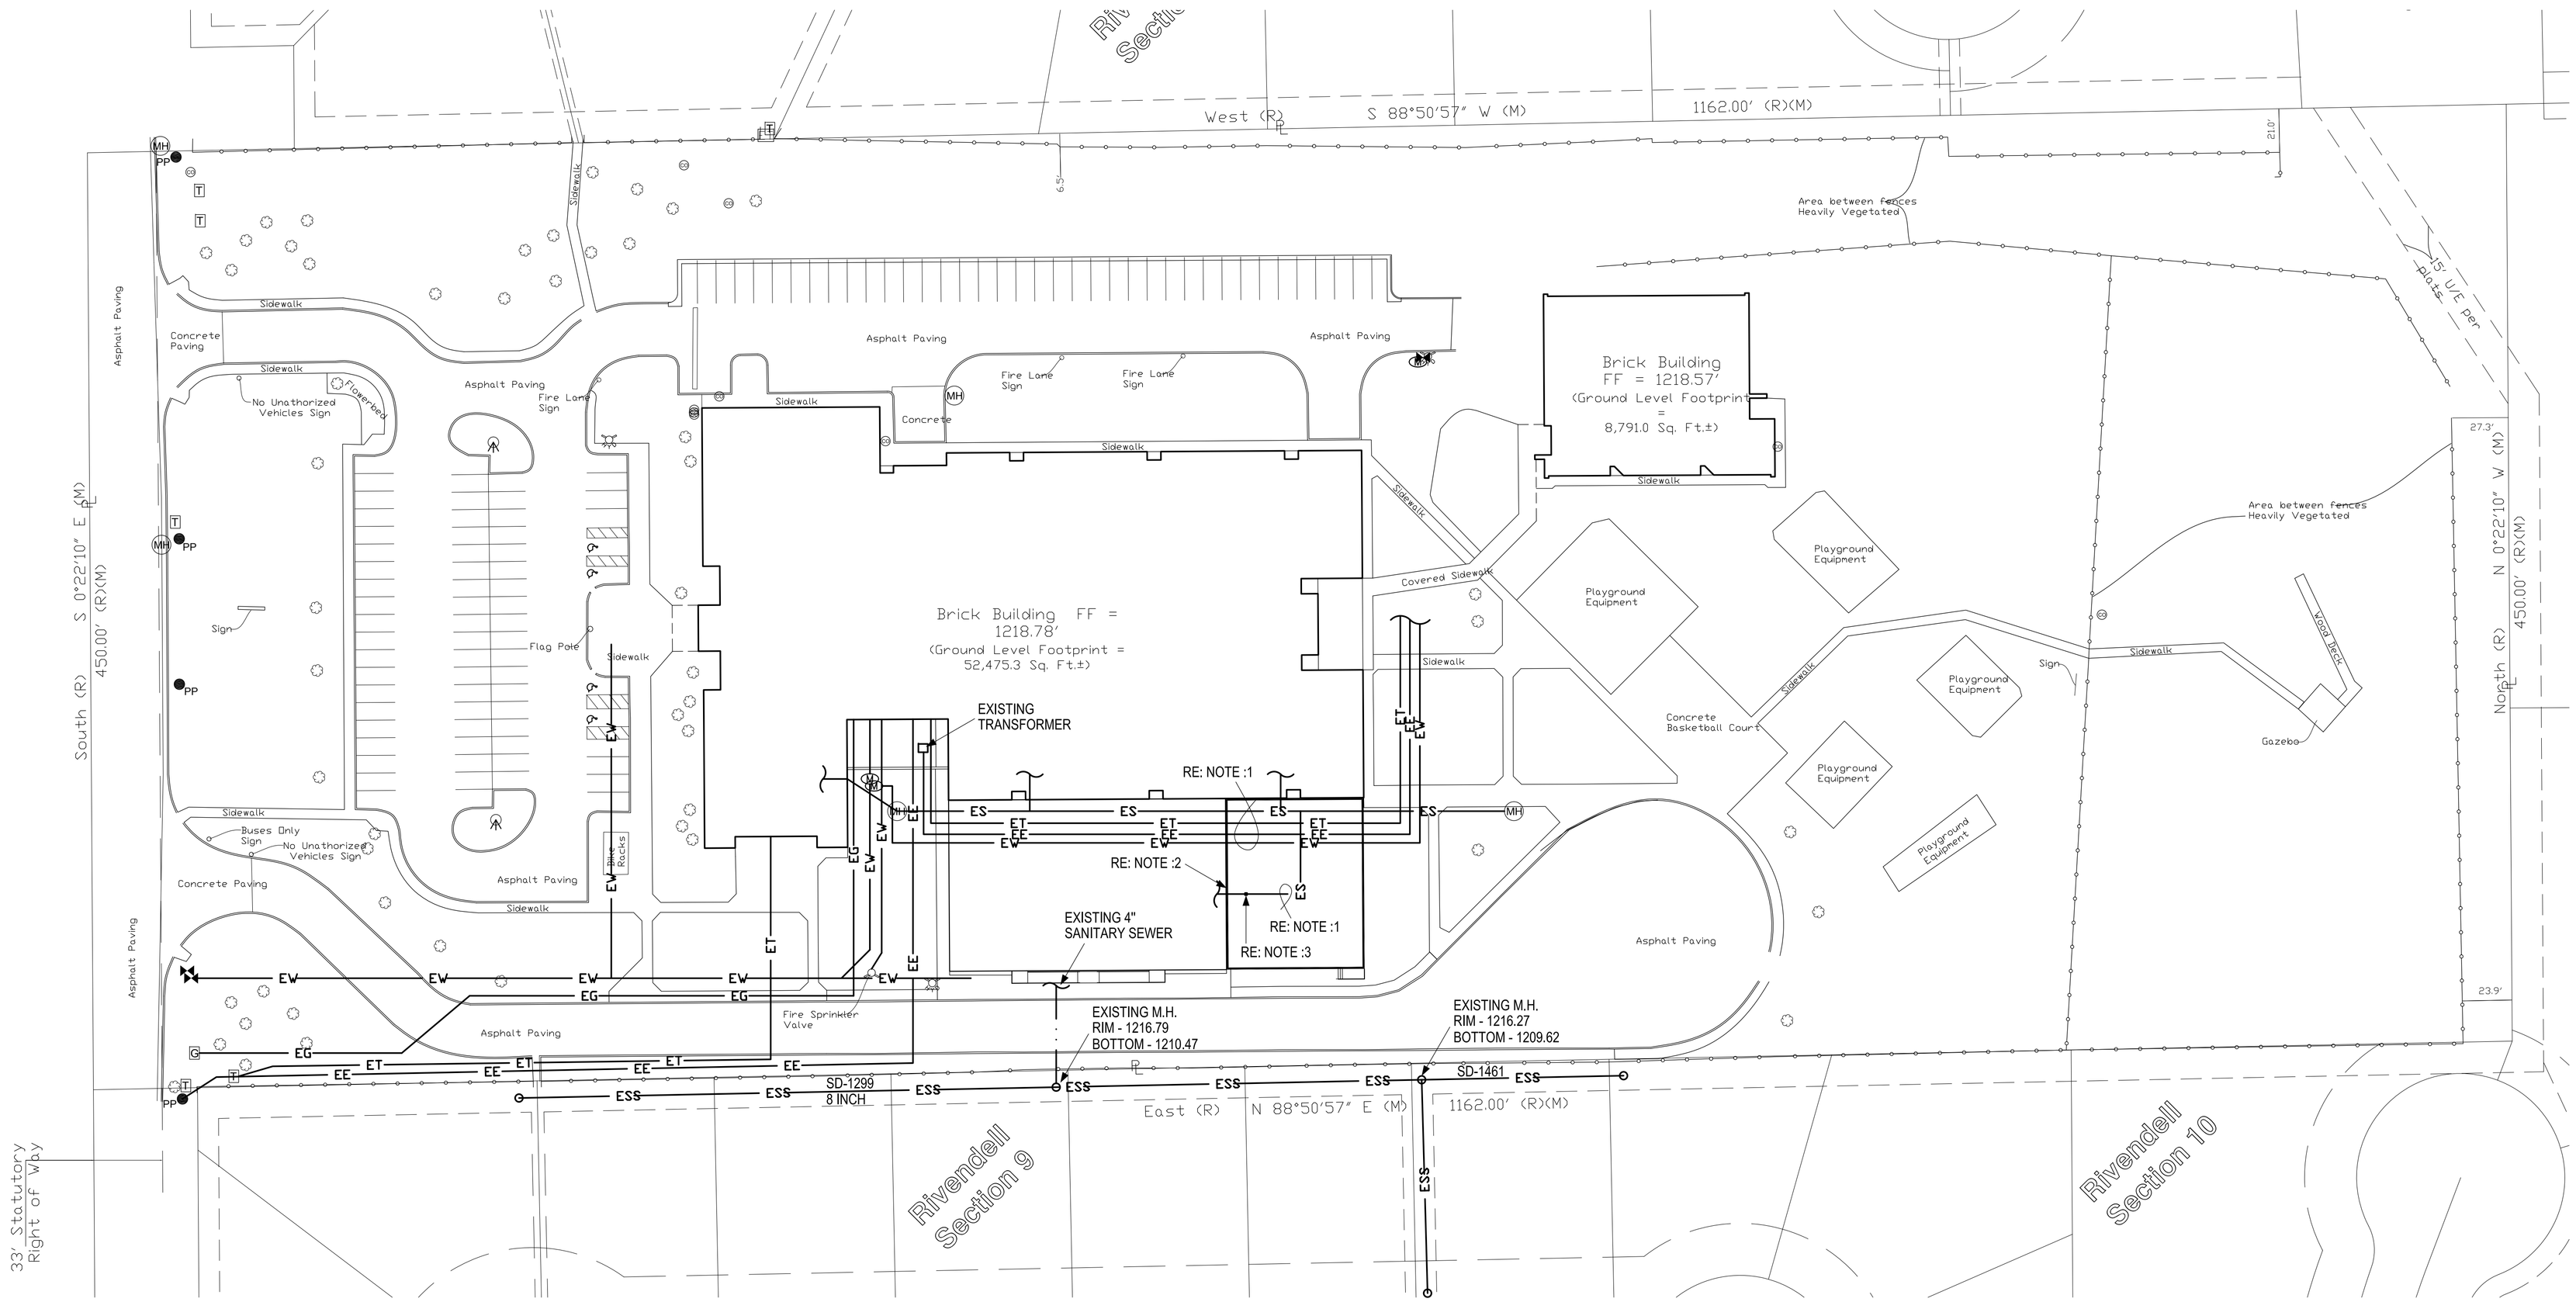

NORTH

1 UTILITY SITE PLAN

1"= 40'-0"

LEGEND :

- ES — EXISTING STORM SEWER
- EW — EXISTING WATERLINE
- EWS — EXISTING WATER SPRINKLER SYSTEM
- EG — EXISTING GAS LINE
- EE — EXISTING ELECTRICAL SERVICE
- ESS — EXISTING SANITARY SEWER
- ET — EXISTING TELEPHONE
- NEW 6" SANITARY SEWER LINE
- NEW 6" STORM SEWER LINE

NOTES:

1. LOCATE & PROTECT EXISTING UNDERGROUND UTILITIES TO REMAIN. PROVIDE SLEEVES THROUGH NEW CONCRETE FOUNDATIONS & PROVIDE WATERTIGHT INSTALLATION. COORDINATE W/ ARCHITECT & OWNER.
2. EXISTING WALL HYDRANT, REFER PLUMBING
3. EXISTING STORM WATER CLEAN OUT, REFER PLUMBING

AGP
the Abla Griffin Partnership L.L.C.

313 S. E. 5th Street
MOORE, OK. 73160
405.735.3477
AGP@theAGP.net
www.theAGP.net

KFC ENGINEERING
STRUCTURAL

SALAS O'BRIEN
MECHANICAL / ELECTRICAL

STATE OF OKLAHOMA
MICHAEL L. ABLA
2639
OKLAHOMA CITY, OKLAHOMA
REGISTERED ARCHITECT
8/14/24

CG
drawn by

MA
checked by

JULY 2024
date

revisions

MOORE PUBLIC SCHOOLS

EARLYWINE
ELEMENTARY SCHOOL
MEDIA CENTER

sheet no:

C500

OWNERSHIP USE OF DOCUMENTS:

AGP EXPRESSLY RESERVES ITS COPYRIGHT AND OTHER PROPERTY RIGHTS OF ALL PLANS AND DRAWINGS DESIGNED AND/OR PRODUCED. PLANS AND DRAWINGS ARE NOT TO BE REPRODUCED IN ANY FORM OR MANNER WITHOUT THE EXPRESSED WRITTEN CONSENT OF AGP.