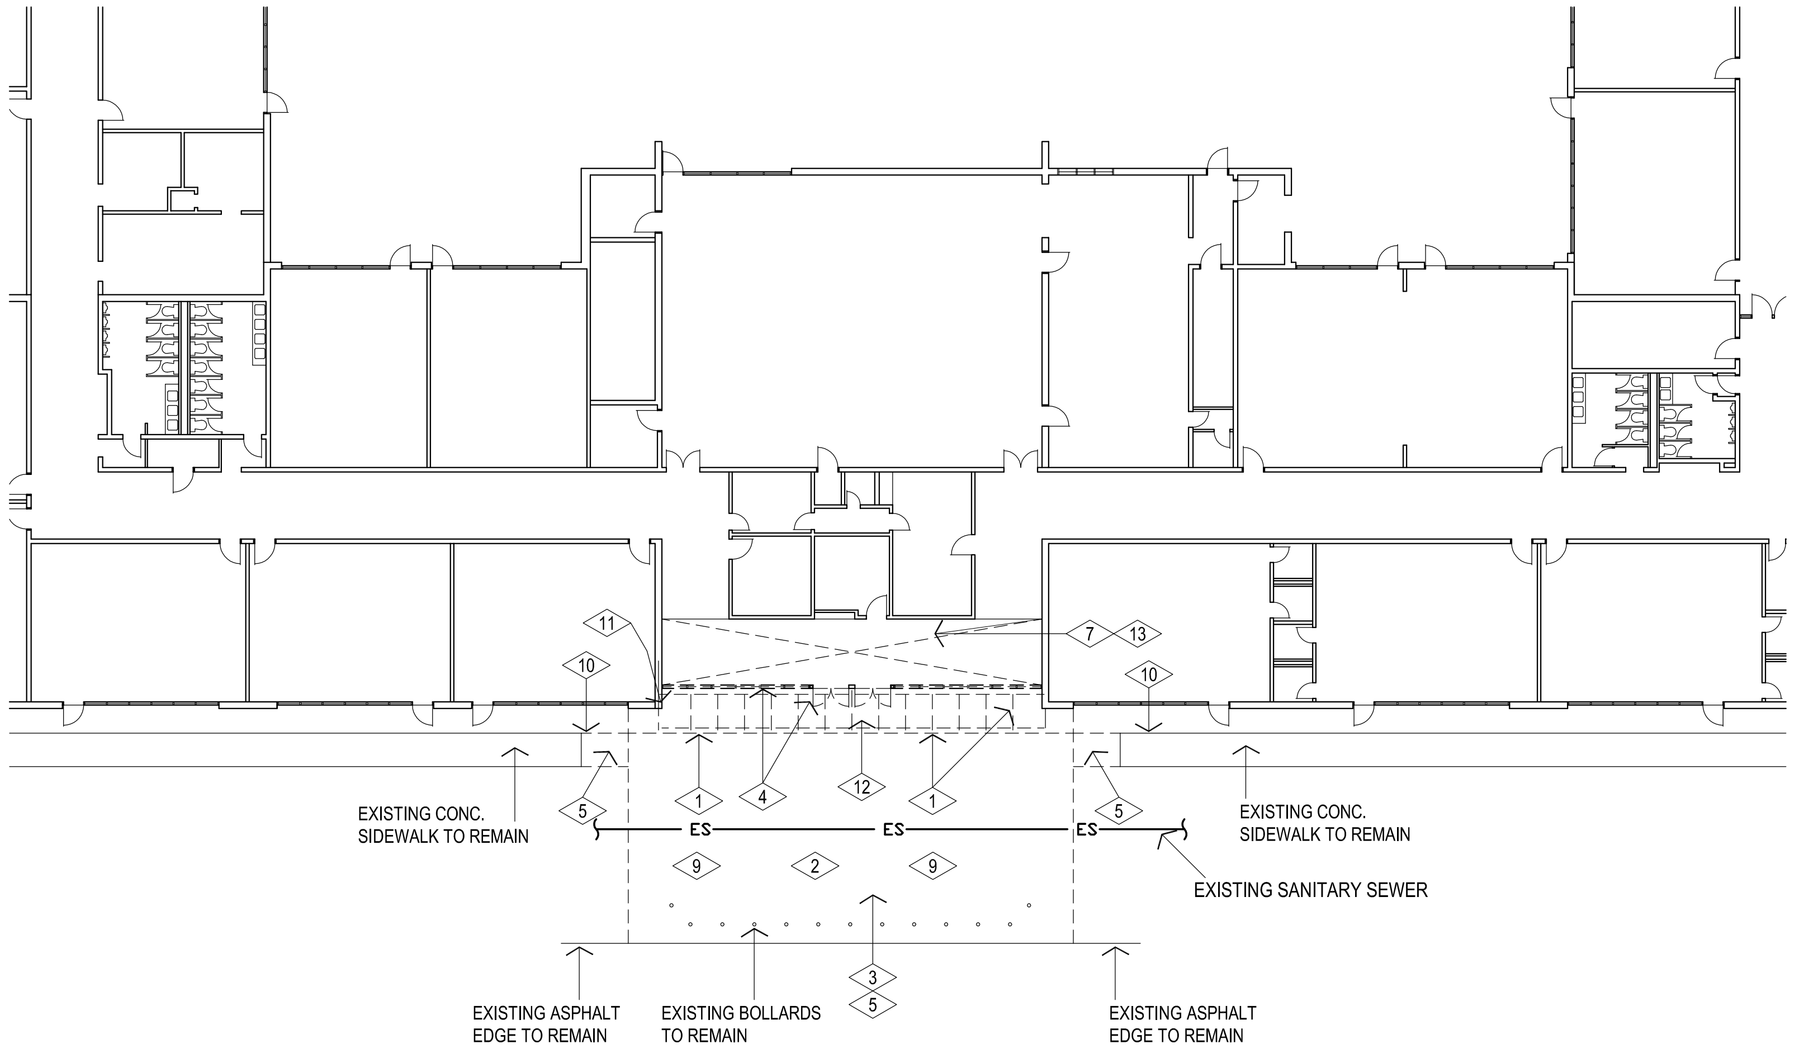

NORTH

1 DEMOLITION PLAN

1/8" = 1'-0"

GENERAL NOTES:

1. FILL, GRADE, & PREPARE ALL EXCAVATED AREAS TO RECEIVE NEW SITE FEATURES.
2. CONTRACTOR TO VISIT SITE PRIOR TO PREPARING BID, & VERIFY ALL ITEMS TO BE DEMOLISHED. ANY ADDITIONAL ITEMS REQUIRING DEMOLITION THAT ARE NOT INCLUDED IN THESE DOCUMENTS SHOULD BE BROUGHT TO THE IMMEDIATE ATTENTION OF THE ARCHITECT AND INCLUDED IN THE BASE BID.
3. EXISTING UNDERGROUND UTILITY LOCATIONS & CONTOUR INFORMATION HAVE BEEN OBTAINED FROM THE BEST AVAILABLE SOURCES. THE CONTRACTOR SHALL FIELD VERIFY ALL EXISTING CONDITIONS PRIOR TO COMMENCING WORK & COORDINATE W/ ARCHITECT.
4. CONTRACTOR IS TO FIELD VERIFY ALL EXISTING ELEVATIONS PRIOR TO STARTING EARTHWORK - AND ADJUST ACCORDINGLY AS DIRECTED BY THE ARCHITECT.
5. DURING ALL EXISTING UTILITY REVISIONS - TEMPORARY SERVICE IS TO BE PROVIDED @ ALL EFFECTED BUILDINGS.
6. ALL SALVAGEABLE ITEMS TO REMAIN OWNER'S PROPERTY & SHALL BE STORED OR DISPOSED OF AS PER OWNER'S INSTRUCTIONS.
7. CONSTRUCTION SHALL MEET ALL APPLICABLE CODES, ORDINANCES, REGULATIONS & STANDARDS REQUIRED BY THE CITY OF MOORE, OKLAHOMA.
8. CONSTRUCTION SHALL MEET ALL APPLICABLE REQUIREMENTS OF THE AMERICANS W/ DISABILITIES ACT INCLUDING ANY SUPPLEMENTAL REQUIREMENTS BY THE CITY OF MOORE, OKLAHOMA.
9. CONTRACTOR SHALL COORDINATE ACCESS TO SITE W/ OWNER PRIOR TO STARTING WORK. OBTAIN APPROVAL FROM OWNER FOR ON-SITE MATERIAL STORAGE, ETC. CONTRACTOR SHALL PROVIDE PROPER SEPARATION BTWN. WORK & STUDENTS.

DEMOLITION NOTES:

1. REMOVE EXISTING SOFFIT AND FRAMING, PREPARE AREA TO RECEIVE NEW ADDITION, RE: 11A301. PROTECT SOFFIT TO REMAIN. PATCH / REPLACE AS RQUIRED MATCH EXISTING.
2. REMOVE ALL EXISTING WALL MOUNTED ITEMS TO BE SALVAGED. RE: ELECTRICAL & COORDINATE W/ ARCHITECT & OWNER.
3. DEMOLISH EXISTING CONCRETE STOOP & PREPARE SUBSTRATE TO RECEIVE NEW CONCRETE SLAB, RE: A102 & STRUCTURAL
4. REMOVE EXIST. STORE FRONT SYSTEM AND PREPARE FOR NEW CONSTRUCTION
5. DEMOLISH EXISTING CONCRETE SIDEWALKS TO LIMITS INDICATED. FILL & COMPACT VOIDS & PREPARE FOR OFFICE ADDITION. WHERE APPLICABLE, PROTECT EXISTING CONCRETE SIDEWALKS TO REMAIN. REPAIR / REPLACE ANY SIDEWALKS DAMAGED DURING CONSTRUCTION W/ NEW TO MATCH EXISTING.
6. NUMBER NOT USED
7. DEMOLISH EXISTING CEILING TILES & GRID TO LIMITS INDICATED
8. DEMOLISH EXISTING CONCRETE CURB & PREPARE SUBSTRATE TO RECEIVE NEW CONCRETE CURB, RE: C100
9. RELOCATE EXISTING BENCHS AND TRASH CANS AS DIRECTED BY OWNER.
10. NUMBER NOT USED
11. REMOVE EXISTING SURFACE MOUNTED KNOX BOX AND RELOCATE AS PER AHJ AND OWNER.
12. REMOVE EXISTING LIGHT FIXTURES CONDUIT AND ASSOCIATED MATERIALS AT UNDERSIDE OF EXISTING SOFFIT. TERMINATE AT NEAREST JUNCTION BOX INSIDE BUILDING AS REQUIRED BY CODE.
13. REMOVE EXISTING LIGHT FIXTURES AND ASSOCIATED MATERIALS AT EXISTING CORRIDOR. REMOVE CONDUIT AND ASSOCIATED MATERIALS AT NEAREST JUNCTION BOX INSIDE BUILDING AS REQUIRED BY CODE. RE: ELECTRICAL FOR NEW FIXTURES

AGP
the Abla Griffin Partnership L.L.C.
201 N. BROADWAY
SUITE 210
MOORE, OK. 73160
405.735.3477
AGP@theAGP.net
www.theAGP.net

KFC ENGINEERING
STRUCTURAL

SALAS O'BRIEN
MECHANICAL / ELECTRICAL

STATE OF OKLAHOMA
MICHAEL L. ABLA
2639
OKLAHOMA CITY, OKLAHOMA
REGISTERED ARCHITECT
9/27/23

CG
drawn by

MA
checked by

SEPTEMBER 2023
date

revisions

MOORE PUBLIC SCHOOLS
BOARD OF EDUCATION
MOORE, OKLAHOMA

MOORE Public Schools
LEARNING FOR LIFE

OFFICE ADDITION
FAIRVIEW
ELEMENTARY SCHOOL

sheet no:

A101

OWNERSHIP USE OF DOCUMENTS:

AGP EXPRESSLY RESERVES ITS COPYRIGHT AND OTHER PROPERTY RIGHTS OF ALL PLANS AND DRAWINGS DESIGNED AND/OR PRODUCED. PLANS AND DRAWINGS ARE NOT TO BE REPRODUCED IN ANY FORM OR MANNER WITHOUT THE EXPRESSED WRITTEN CONSENT OF AGP.