GENERAL NOTES:

1. EXISTING UNDERGROUND UTILITY LOCATIONS & CONTOUR INFORMATION HAVE BEEN OBTAINED FROM THE BEST AVAILABLE SOURCES. THE CONTRACTOR SHALL FIELD VERIFY ALL EXISTING CONDITIONS PRIOR TO COMMENCING WORK & COORDINATE W/ ARCHITECT.
2. LOCATE & PROTECT EXISTING UNDERGROUND UTILITIES TO REMAIN. PROVIDE SLEEVES THROUGH NEW CONCRETE FOUNDATIONS & PROVIDE WATERTIGHT INSTALLATION. COORDINATE W/ ARCHITECT & OWNER.
3. REFER MEP FOR ADDITIONAL INFORMATION CONCERNING CONNECTIONS TO EXISTING UTILITIES.
4. INSTALL CLEANOUTS EVERY 100'-0" OF DEVELOPED LENGTH AND AT EVERY CHANGE IN DIRECTION EXCEEDING 45 DEGREES. INSTALL CLEANOUTS PER SECTION 708 OF THE INTERNATIONAL PLUMBING CODE.
5. INSTALL CLEANOUTS AT CONNECTION OF NEW & EXISTING SANITARY PIPING.
6. REFER TO PLUMBING DETAILS FOR CONSTRUCTION DETAILS OF EXTERIOR CLEANOUTS.
7. REMOVE EXISTING SAN. SEWER LINE AS REQUIRED TO INSTALL NEW SERVICE. CAP AS NECESSARY. MAINTAIN SERVICE DURING CONSTRUCTION.
8. CONNECT NEW 2 PSI 1" MDPE GAS LINE BELOW GRADE TO NEW SHELTER FROM EXISTING METER APPROX. 250'-0". LOCATE AND PROVIDE ALL MATERIALS FOR A COMPLETE INSTALLATION. RE: PLUMBING FOR ADDITIONAL WORK
9. PROVIDE TRANSITION FORM NEW 6"X6" DOWNSPOUT TO NEW 6" PVC PIPE UNDER GROUND @ 0.75% SLOPE.
10. PROVIDE NEW 54 L.F. OF 6" PVC PERFORATED PIPE AS PER DETAIL ON SHEET C900 AND AS APPROVED BY THE CITY OF MOORE. COORDINATE FINAL LAYOUT WITH ARCHITECT.

EFH EXISTING FIRE HYDRANT

CONNECT TO EXISTING

LEGEND :

- C — EXISTING FIBER / COMMUNICATION
- NS — NEW SANITARY SEWER
- NW — NEW WATER LINE
- — — NEW STORM WATER
- GAS GAS — NEW GAS LINE

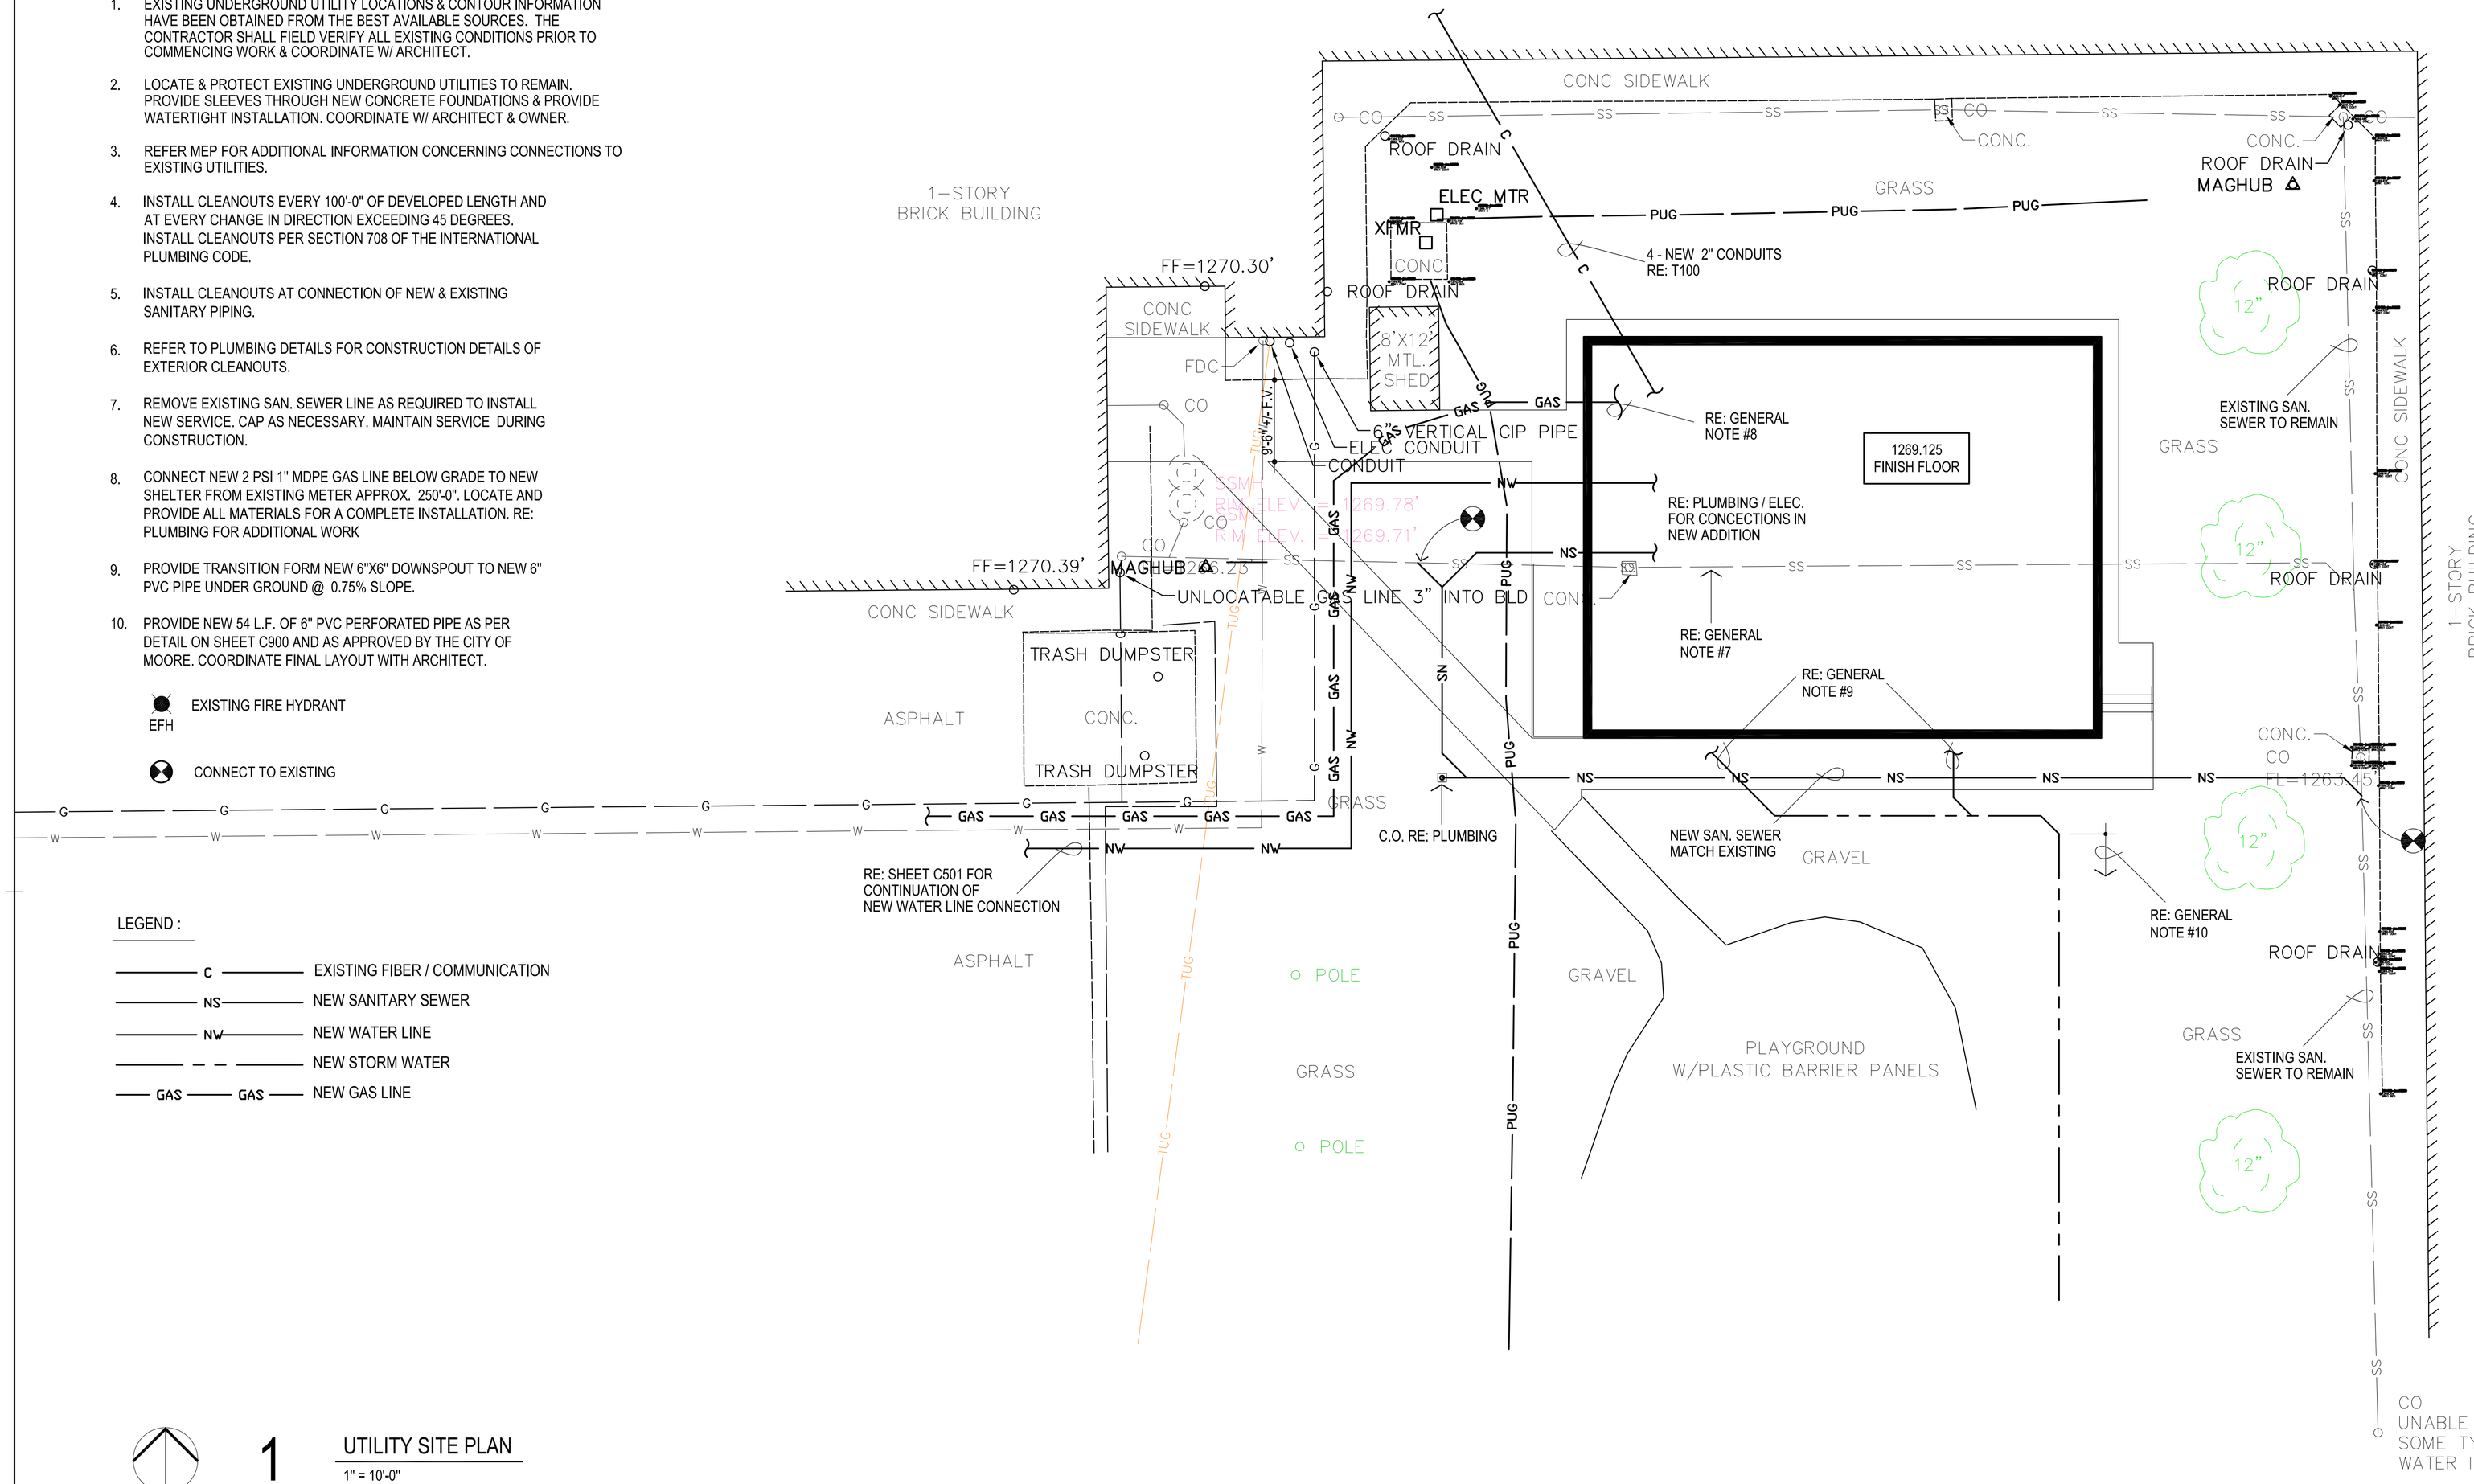

NORTH

1 UTILITY SITE PLAN

1" = 10'-0"

AGP
the Abla Griffin Partnership L.L.C.
201 N. BROADWAY
SUITE 210
MOORE, OK. 73160
405.735.3477
AGP@theAGP.net
www.theAGP.net

CEDAR CREEK INC.
CIVIL

KFC ENGINEERING
STRUCTURAL

SALAS O'BRIEN
MECHANICAL / ELECTRICAL

STATE OF OKLAHOMA MICHAEL L. ABLA 2639 REGISTERED PROFESSIONAL ENGINEER

10/14/22

CG drawn by

MA checked by

OCTOBER 2022 date

revisions

MOORE PUBLIC SCHOOLS
BOARD OF EDUCATION
MOORE, OKLAHOMA

MOORE Public Schools
LEARNING FOR LIFE

NEW ADDITION
KELLEY ELEMENTARY SCHOOL

sheet no:

C501

UTILITY SITE PLAN

OWNERSHIP USE OF DOCUMENTS:

AGP EXPRESSLY RESERVES ITS COPYRIGHT AND OTHER PROPERTY RIGHTS OF ALL PLANS AND DRAWINGS DESIGNED AND/OR PRODUCED. PLANS AND DRAWINGS ARE NOT TO BE REPRODUCED IN ANY FORM OR MANNER WITHOUT THE EXPRESSED WRITTEN CONSENT OF AGP.