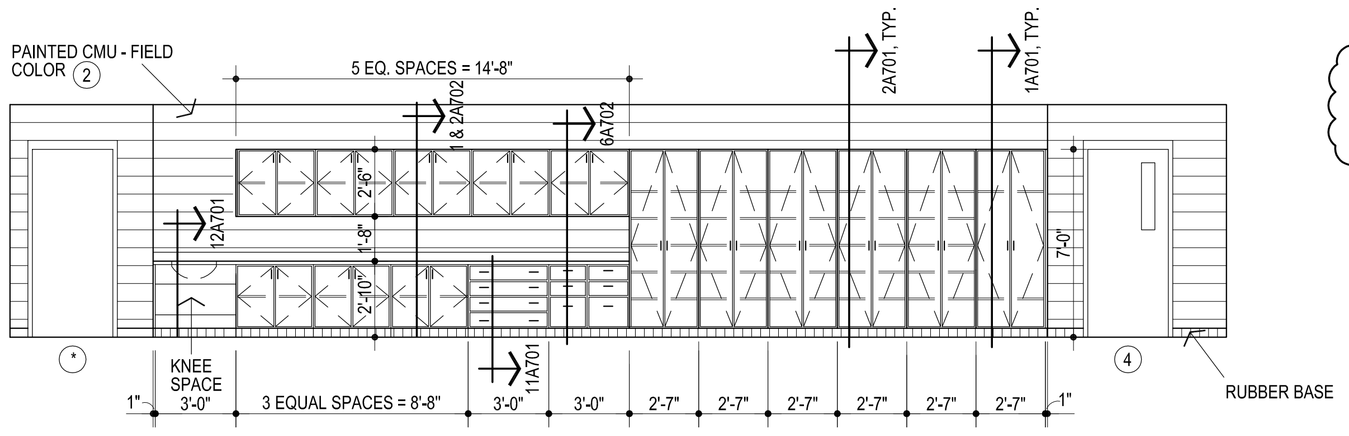

1 ELEVATION @ TYP. LAB

1/4" = 1'-0"

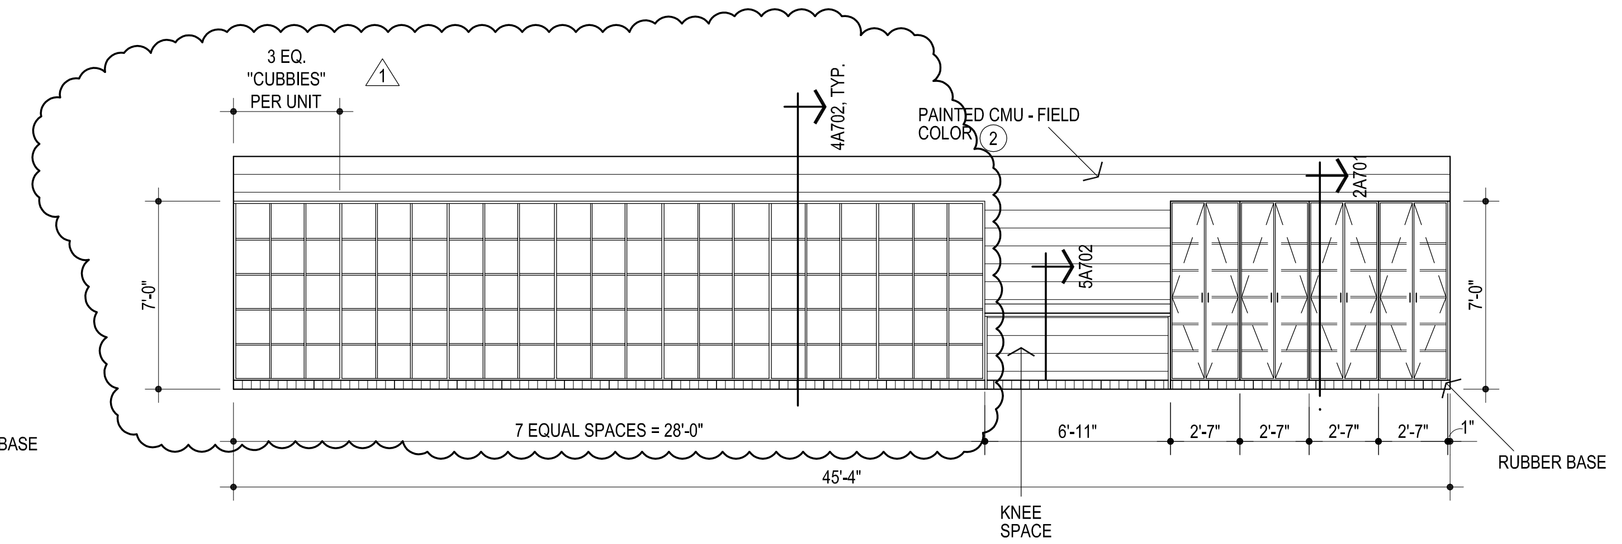

2 ELEVATION @ TYP. LAB

1/4" = 1'-0"

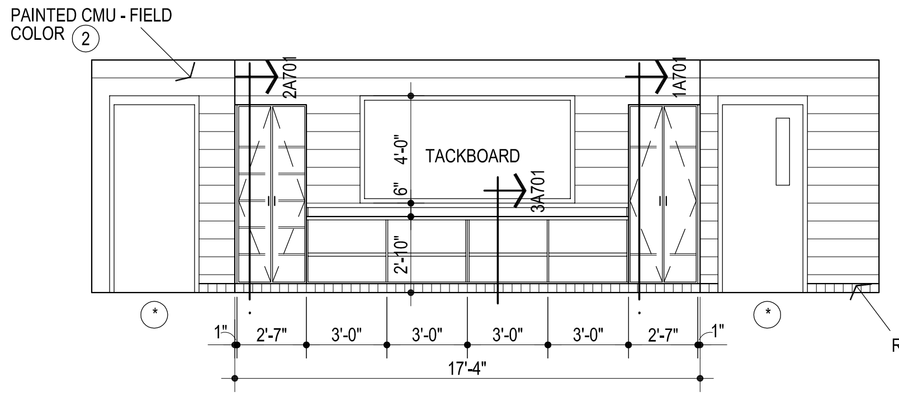

3 ELEVATION @ TYP. CLASSROOM

1/4" = 1'-0"

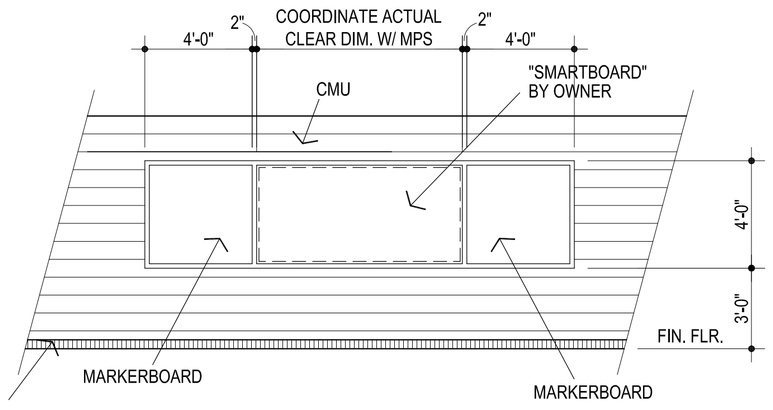

4 ELEV. @ TYP. CLASSROOM "SMARTBOARD"

1/4" = 1'-0"

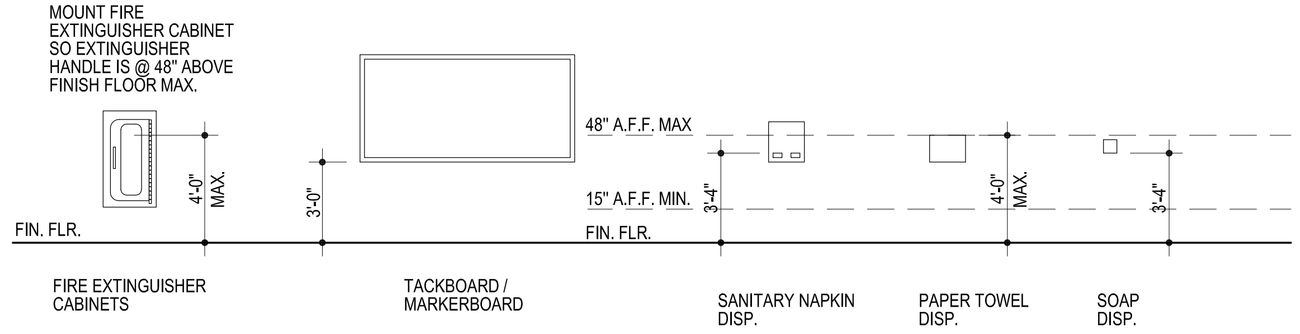

5 TYPICAL MOUNTING HEIGHTS

1/4" = 1'-0"

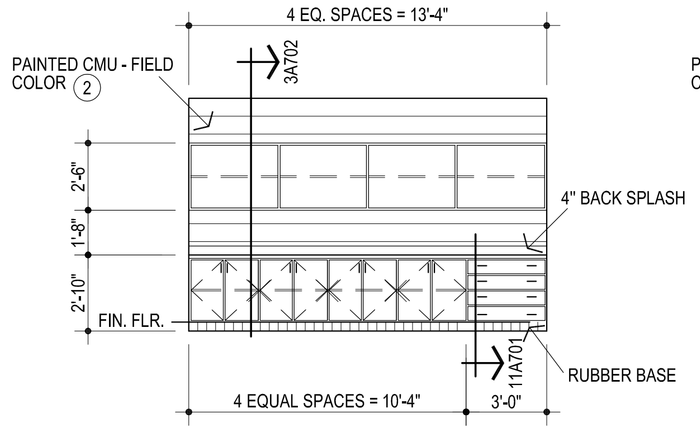

6 ELEVATION @ TYP. STORAGE ROOM

1/4" = 1'-0"

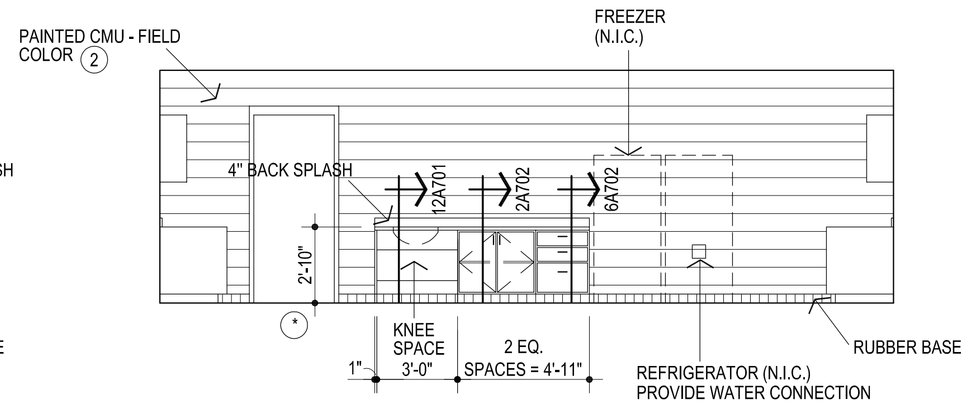

7 ELEVATION @ TYP. BASE CABINET - STORAGE ROOM

1/4" = 1'-0"

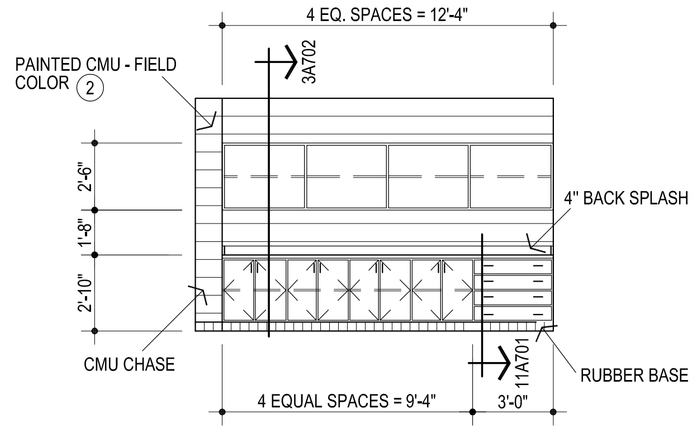

8 ELEVATION @ STORAGE ROOM #26

1/4" = 1'-0"

NOTE: CONTRACTOR TO VERIFY THAT THE MOUNTING HEIGHTS OF ALL WALL MOUNTED FIXTURES (I.E. PLUMBING FIXTURES, GRAB BARS, MIRRORS, ETC.) MEET ALL APPLICABLE CODES & STANDARDS PRIOR TO INSTALLATION.

AGP
the Abla Griffin Partnership L.L.C.
201 N. BROADWAY
SUITE 210
MOORE, OK. 73160
405.735.3477
AGP@theAGP.net
www.theAGP.net

WDB ENGINEERING
CIVIL

KFC ENGINEERING
STRUCTURAL

SALAS O'BRIEN
MECHANICAL / ELECTRICAL

STATE OF OKLAHOMA
MICHAEL L. ABLA
2639
OKLAHOMA CITY, OKLAHOMA
REGISTERED ARCHITECT
4/25/22

CG
drawn by

MA
checked by

MARCH 2022
date

revisions
1 CB-9

MOORE PUBLIC SCHOOLS
BOARD OF EDUCATION
MOORE, OKLAHOMA

MOORE Public Schools
LEARNING FOR LIFE

CLASSROOM ADDITION
MOORE WEST
JUNIOR HIGH SCHOOL

sheet no:

A401

OWNERSHIP USE OF DOCUMENTS:

AGP EXPRESSLY RESERVES ITS COPYRIGHT AND OTHER PROPERTY RIGHTS OF ALL PLANS AND DRAWINGS DESIGNED AND/OR PRODUCED. PLANS AND DRAWINGS ARE NOT TO BE REPRODUCED IN ANY FORM OR MANNER WITHOUT THE EXPRESSED WRITTEN CONSENT OF AGP.