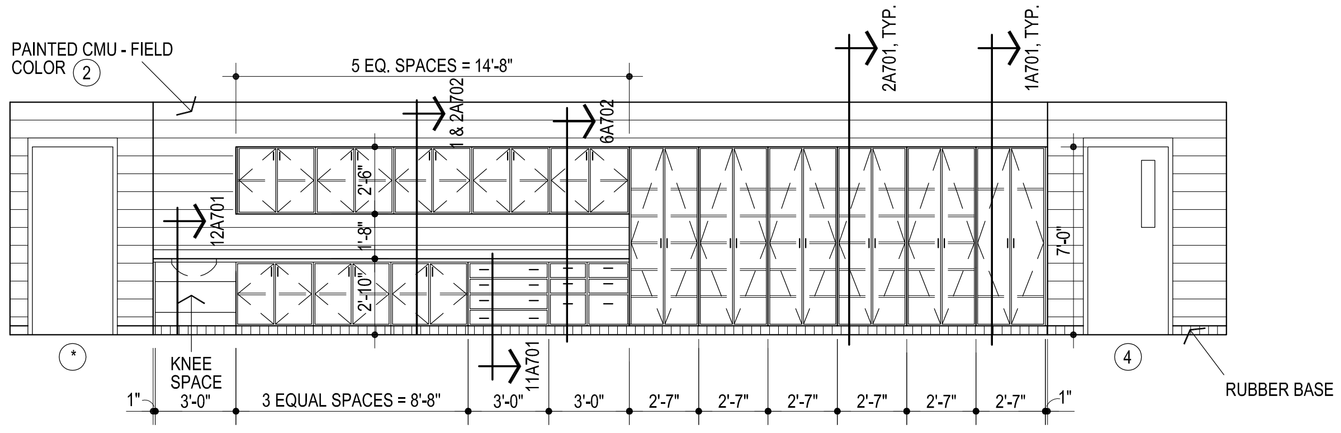

1 ELEVATION @ TYP. LAB

1/4" = 1'-0"

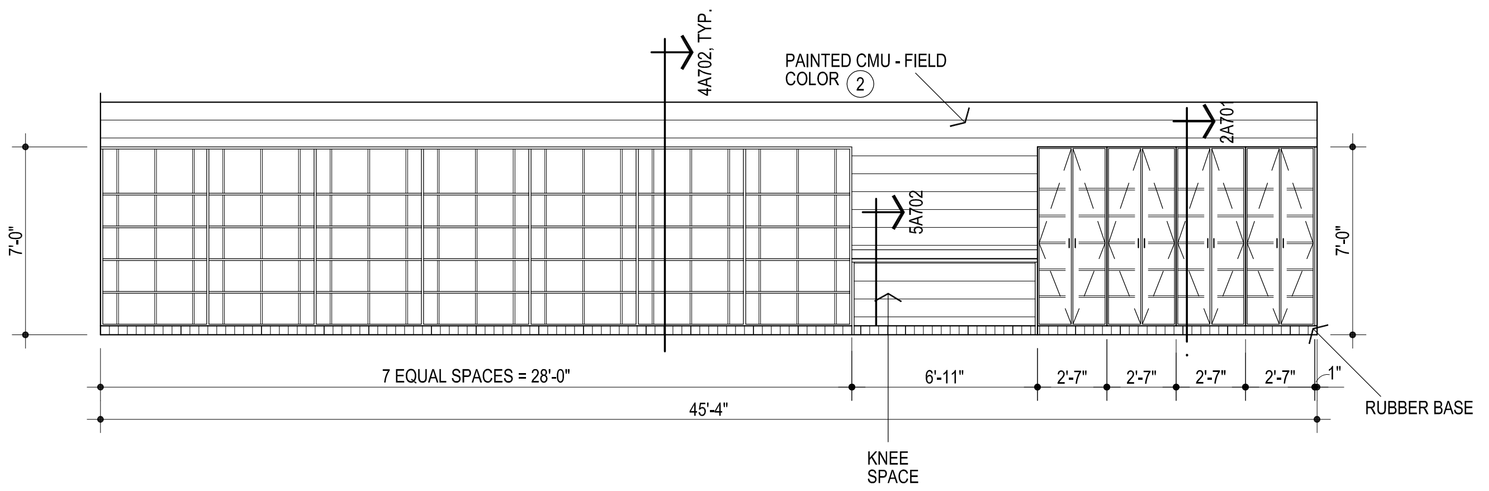

2 ELEVATION @ TYP. LAB

1/4" = 1'-0"

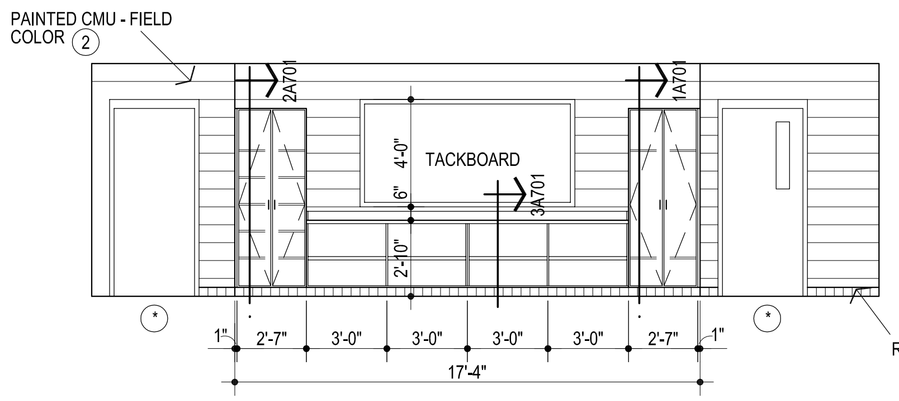

3 ELEVATION @ TYP. CLASSROOM

1/4" = 1'-0"

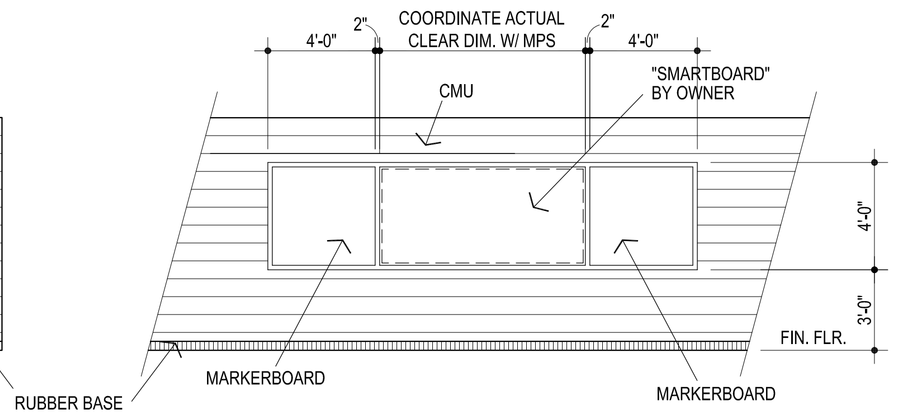

4 ELEV. @ TYP. CLASSROOM "SMARTBOARD"

1/4" = 1'-0"

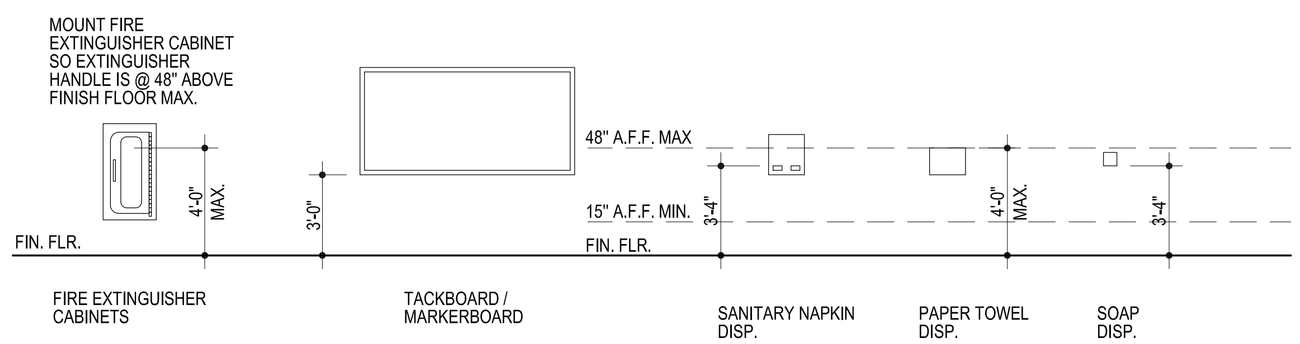

5 TYPICAL MOUNTING HEIGHTS

1/4" = 1'-0"

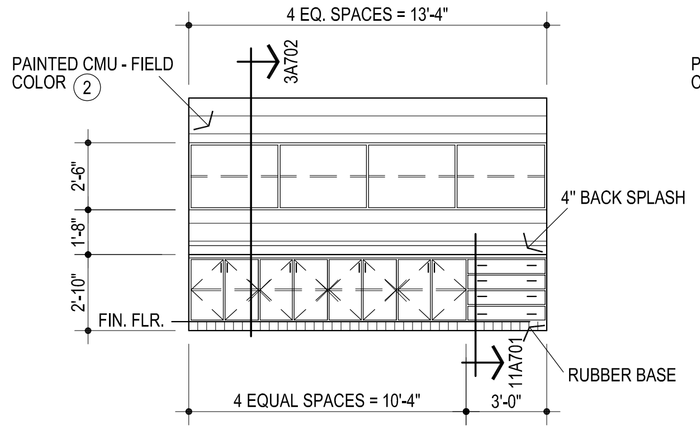

6 ELEVATION @ TYP. STORAGE ROOM

1/4" = 1'-0"

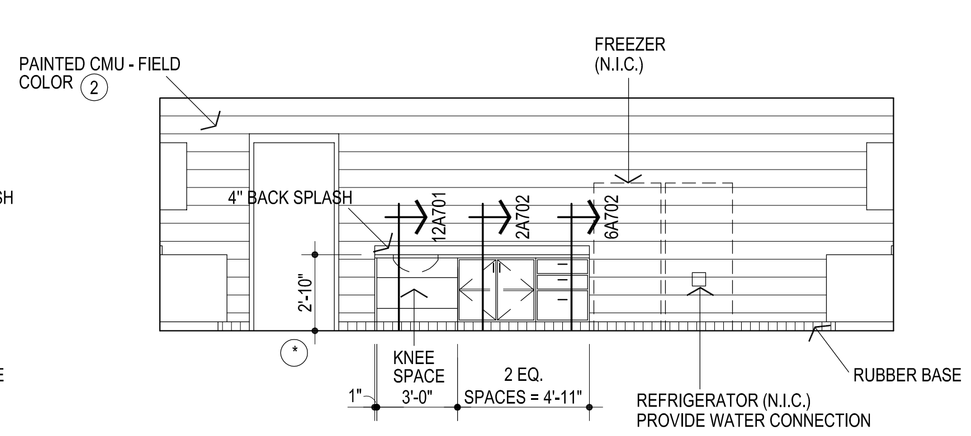

7 ELEVATION @ TYP. BASE CABINET - STORAGE ROOM

1/4" = 1'-0"

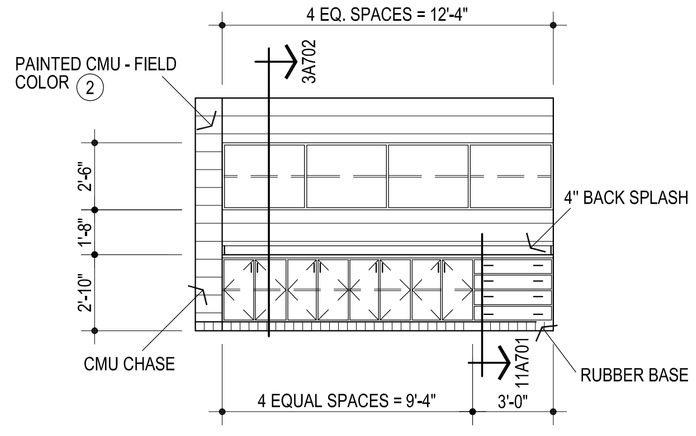

8 ELEVATION @ STORAGE ROOM #26

1/4" = 1'-0"

NOTE: CONTRACTOR TO VERIFY THAT THE MOUNTING HEIGHTS OF ALL WALL MOUNTED FIXTURES (I.E. PLUMBING FIXTURES, GRAB BARS, MIRRORS, ETC.) MEET ALL APPLICABLE CODES & STANDARDS PRIOR TO INSTALLATION.

AGP
the Abla Griffin Partnership L.L.C.
201 N. BROADWAY
SUITE 210
MOORE, OK. 73160
405.735.3477
AGP@theAGP.net
www.theAGP.net

WDB ENGINEERING
CIVIL

KFC ENGINEERING
STRUCTURAL

SALAS O'BRIEN
MECHANICAL / ELECTRICAL

STATE OF OKLAHOMA
MICHAEL L. ABLA 2639
REGISTERED ARCHITECT
4/25/22

CG
drawn by

MA
checked by

MARCH 2022
date

revisions

MOORE PUBLIC SCHOOLS
BOARD OF EDUCATION
MOORE, OKLAHOMA

MOORE Public Schools
LEARNING FOR LIFE

CLASSROOM ADDITION
MOORE WEST
JUNIOR HIGH SCHOOL

sheet no:

A401

OWNERSHIP USE OF DOCUMENTS:

AGP EXPRESSLY RESERVES ITS COPYRIGHT AND OTHER PROPERTY RIGHTS OF ALL PLANS AND DRAWINGS DESIGNED AND/OR PRODUCED. PLANS AND DRAWINGS ARE NOT TO BE REPRODUCED IN ANY FORM OR MANNER WITHOUT THE EXPRESSED WRITTEN CONSENT OF AGP.