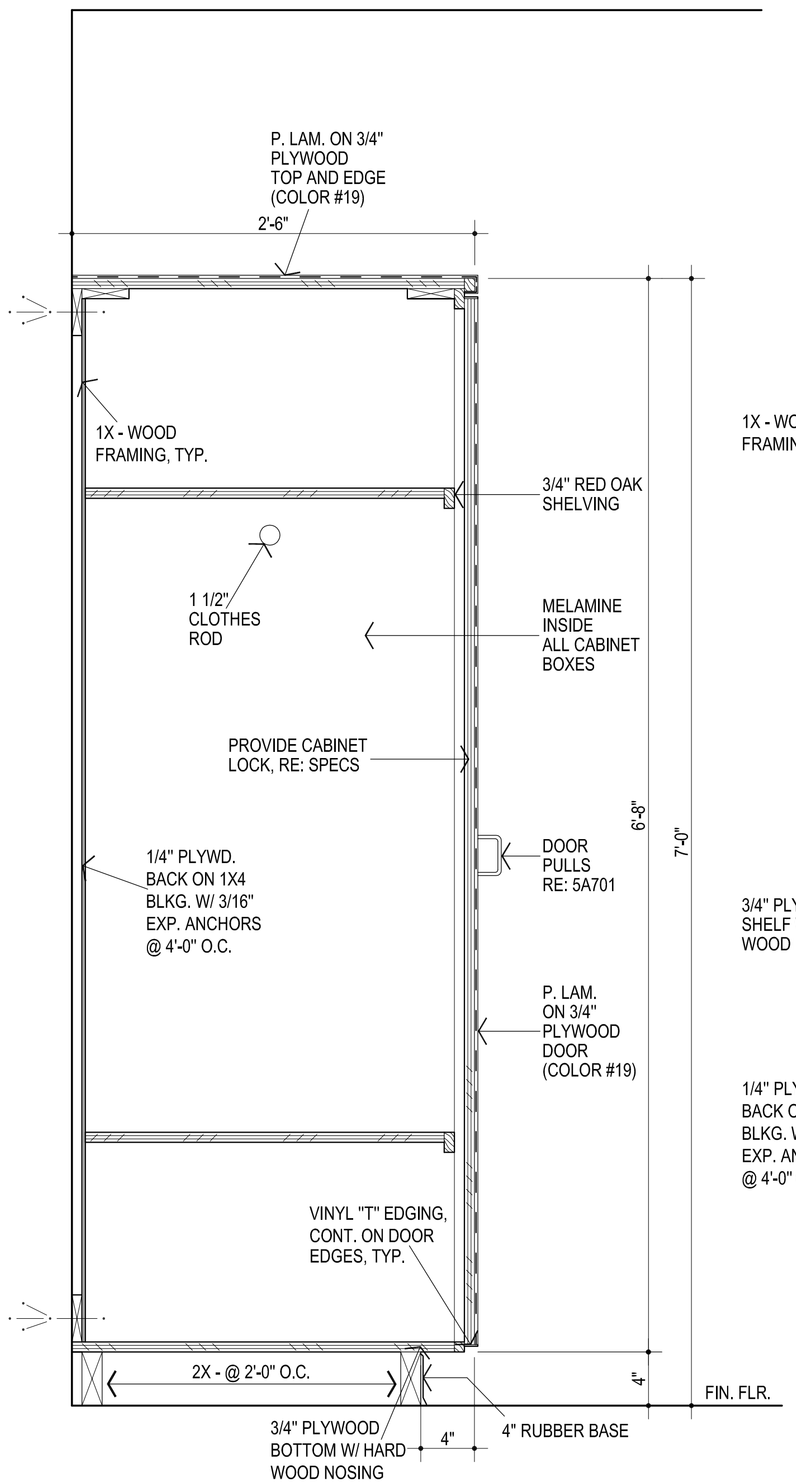

1 TEACHER'S CABINET

1 1/2" = 1'-0"

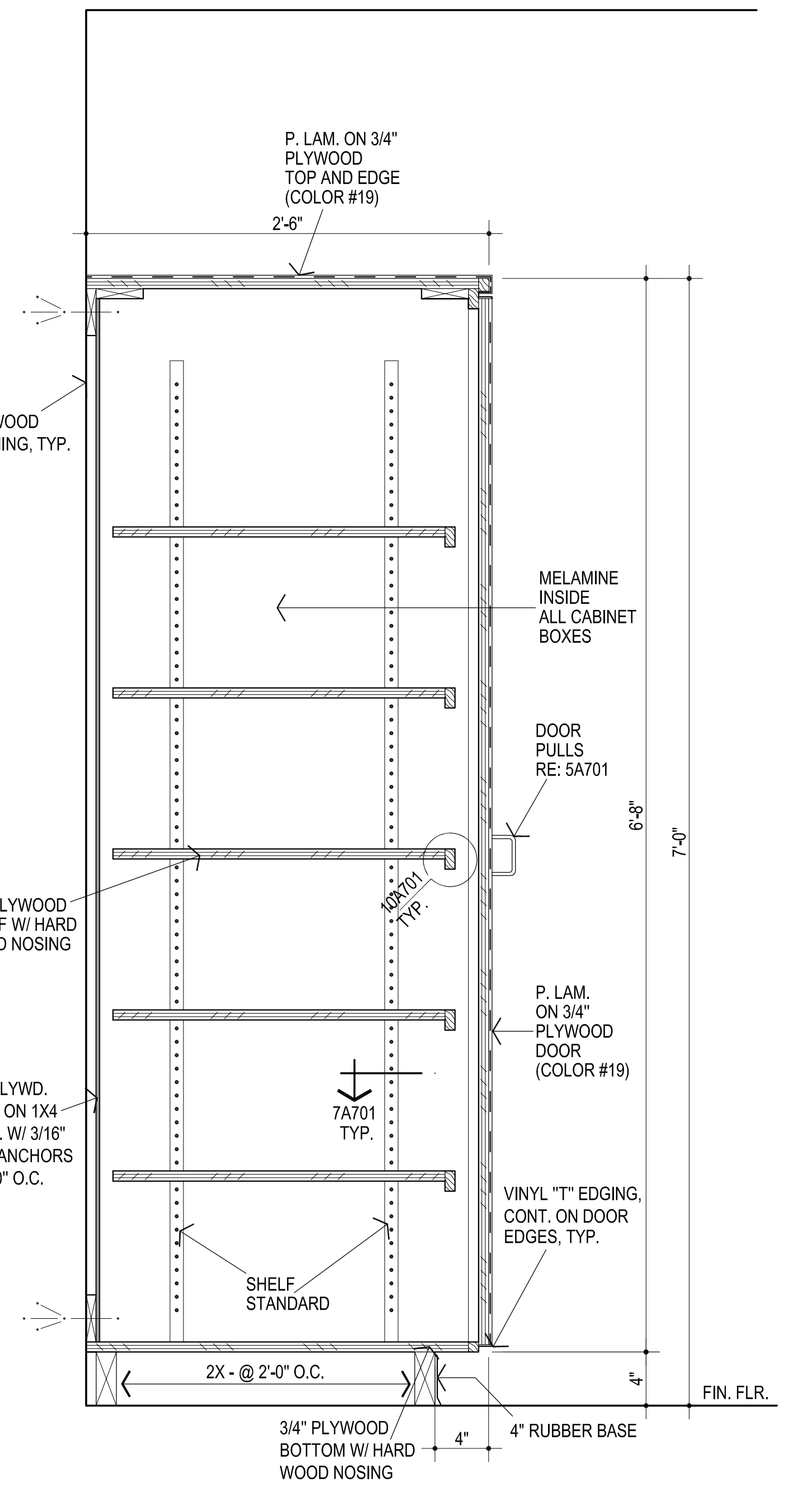

2 TALL CABINET

1 1/2" = 1'-0"

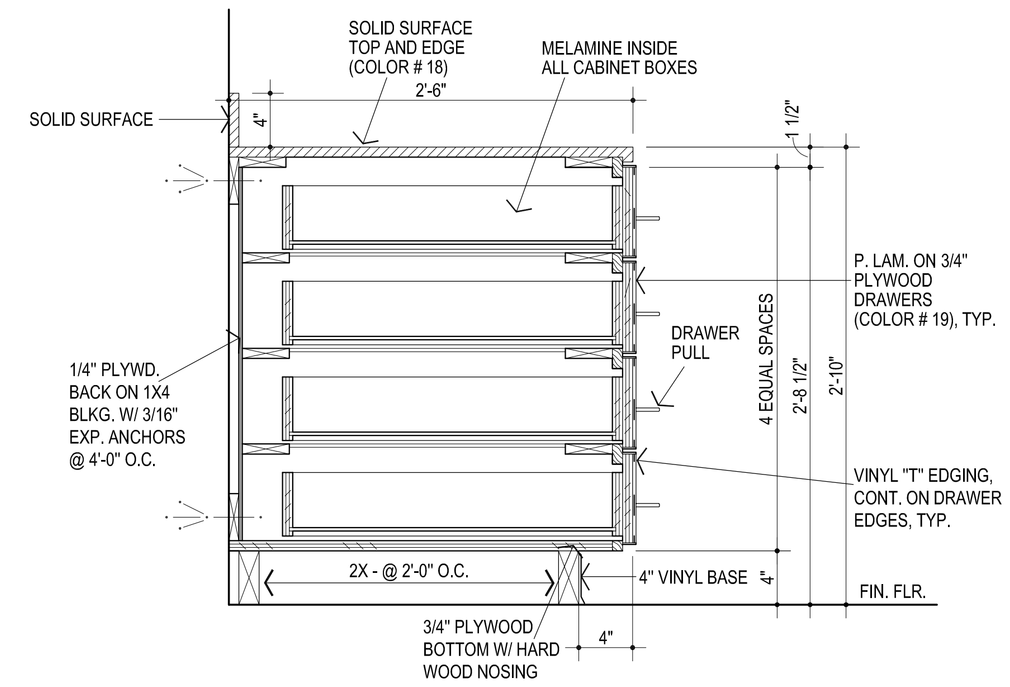

11 BASE CABINET W/DRAWERS

1 1/2" = 1'-0"

FRAMELESS CABINET / EUROPEAN CONSTRUCTION IS IS ACCEPTABLE

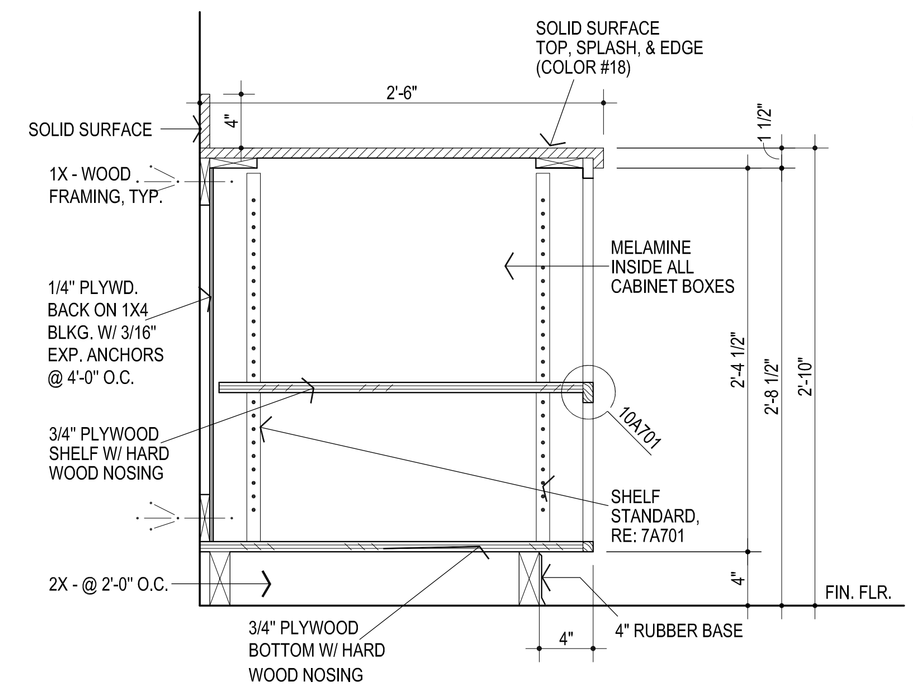

3 BASE CABINET

1 1/2" = 1'-0"

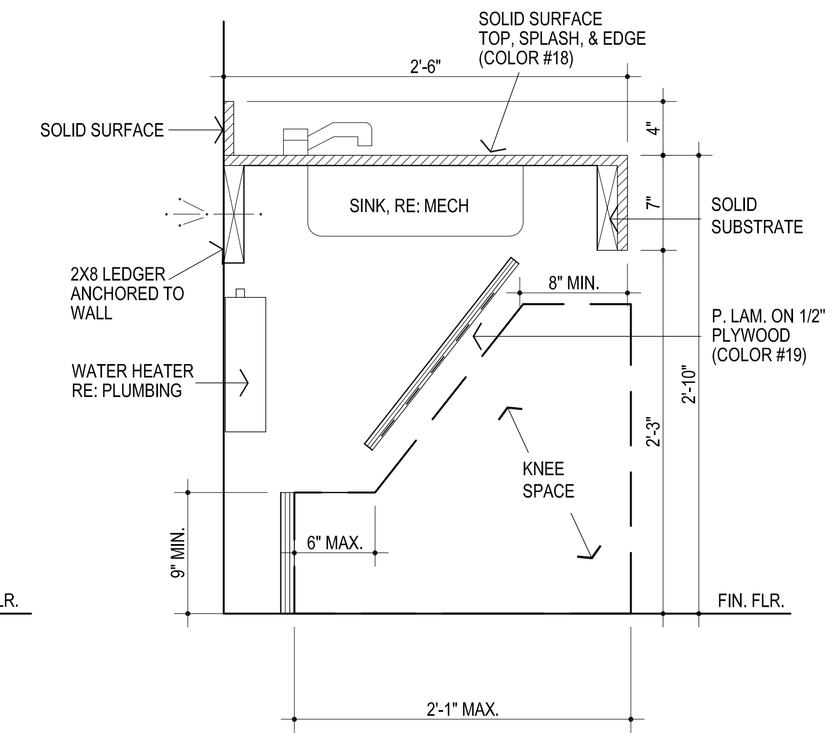

12 SINK SECTION

1 1/2" = 1'-0"

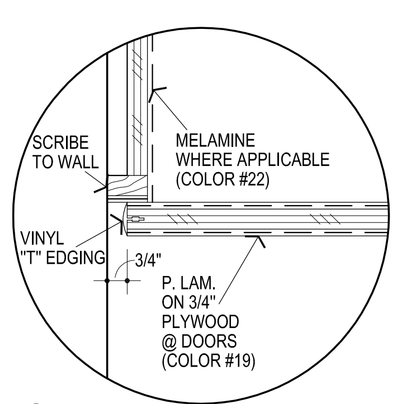

4 DOOR @ WALL

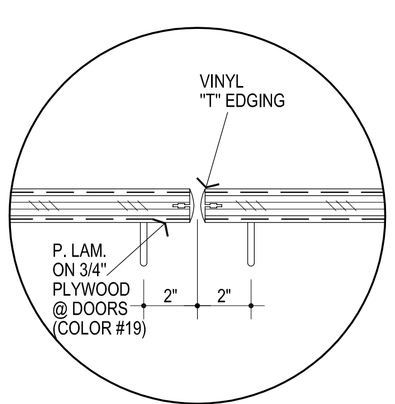

5 PULLS

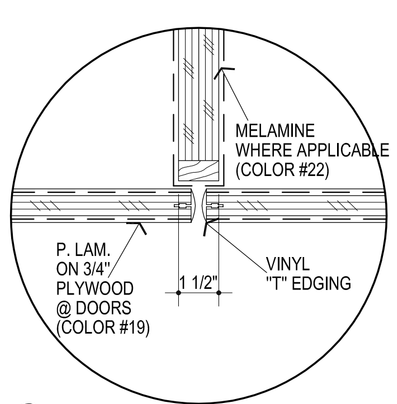

6 DOORS @ STILE

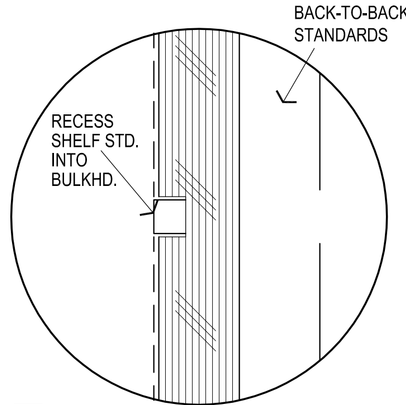

7 RECESSED STANDARDS

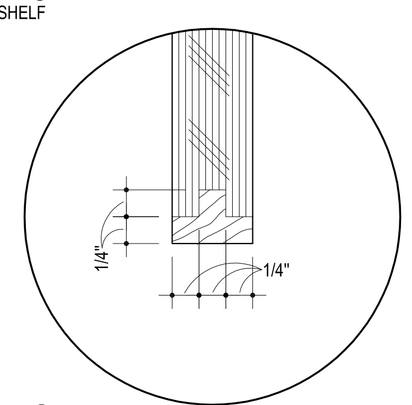

8 HARDWOOD EDGE

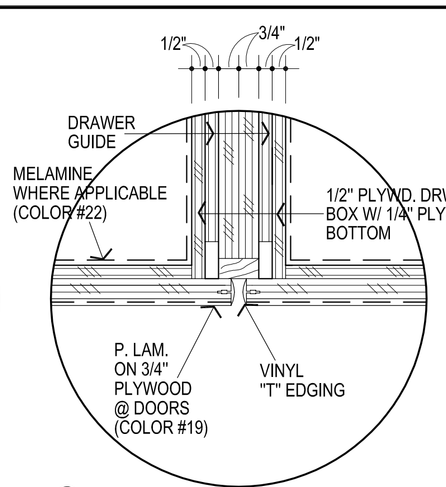

9 DRWR. TO DRWR.

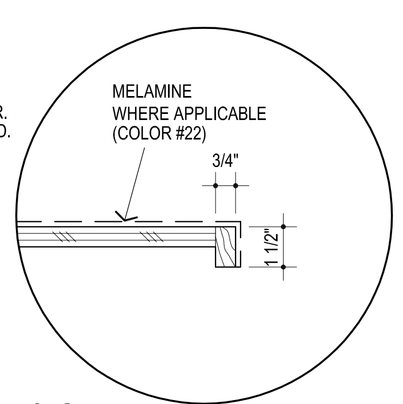

10 SHELF EDGE

AGP
the Abla Griffin Partnership L.L.C.
201 N. BROADWAY
SUITE 210
MOORE, OK. 73160
405.735.3477
AGP@theAGP.net
www.theAGP.net

WDB ENGINEERING
CIVIL

KFC ENGINEERING
STRUCTURAL

SALAS O'BRIEN
MECHANICAL / ELECTRICAL

STATE OF OKLAHOMA
MICHAEL L. ABLA
2639
REGISTERED
ARCHITECT
4/25/22

CG
drawn by

MA
checked by

MARCH 2022
date

revisions

MOORE PUBLIC SCHOOLS
BOARD OF EDUCATION
MOORE, OKLAHOMA

MOORE Public Schools
LEARNING FOR LIFE

CLASSROOM ADDITION
MOORE WEST
JUNIOR HIGH SCHOOL

sheet no:

A701

OWNERSHIP USE OF DOCUMENTS:

AGP EXPRESSLY RESERVES ITS COPYRIGHT AND OTHER PROPERTY RIGHTS OF ALL PLANS AND DRAWINGS DESIGNED AND/OR PRODUCED. PLANS AND DRAWINGS ARE NOT TO BE REPRODUCED IN ANY FORM OR MANNER WITHOUT THE EXPRESSED WRITTEN CONSENT OF AGP.