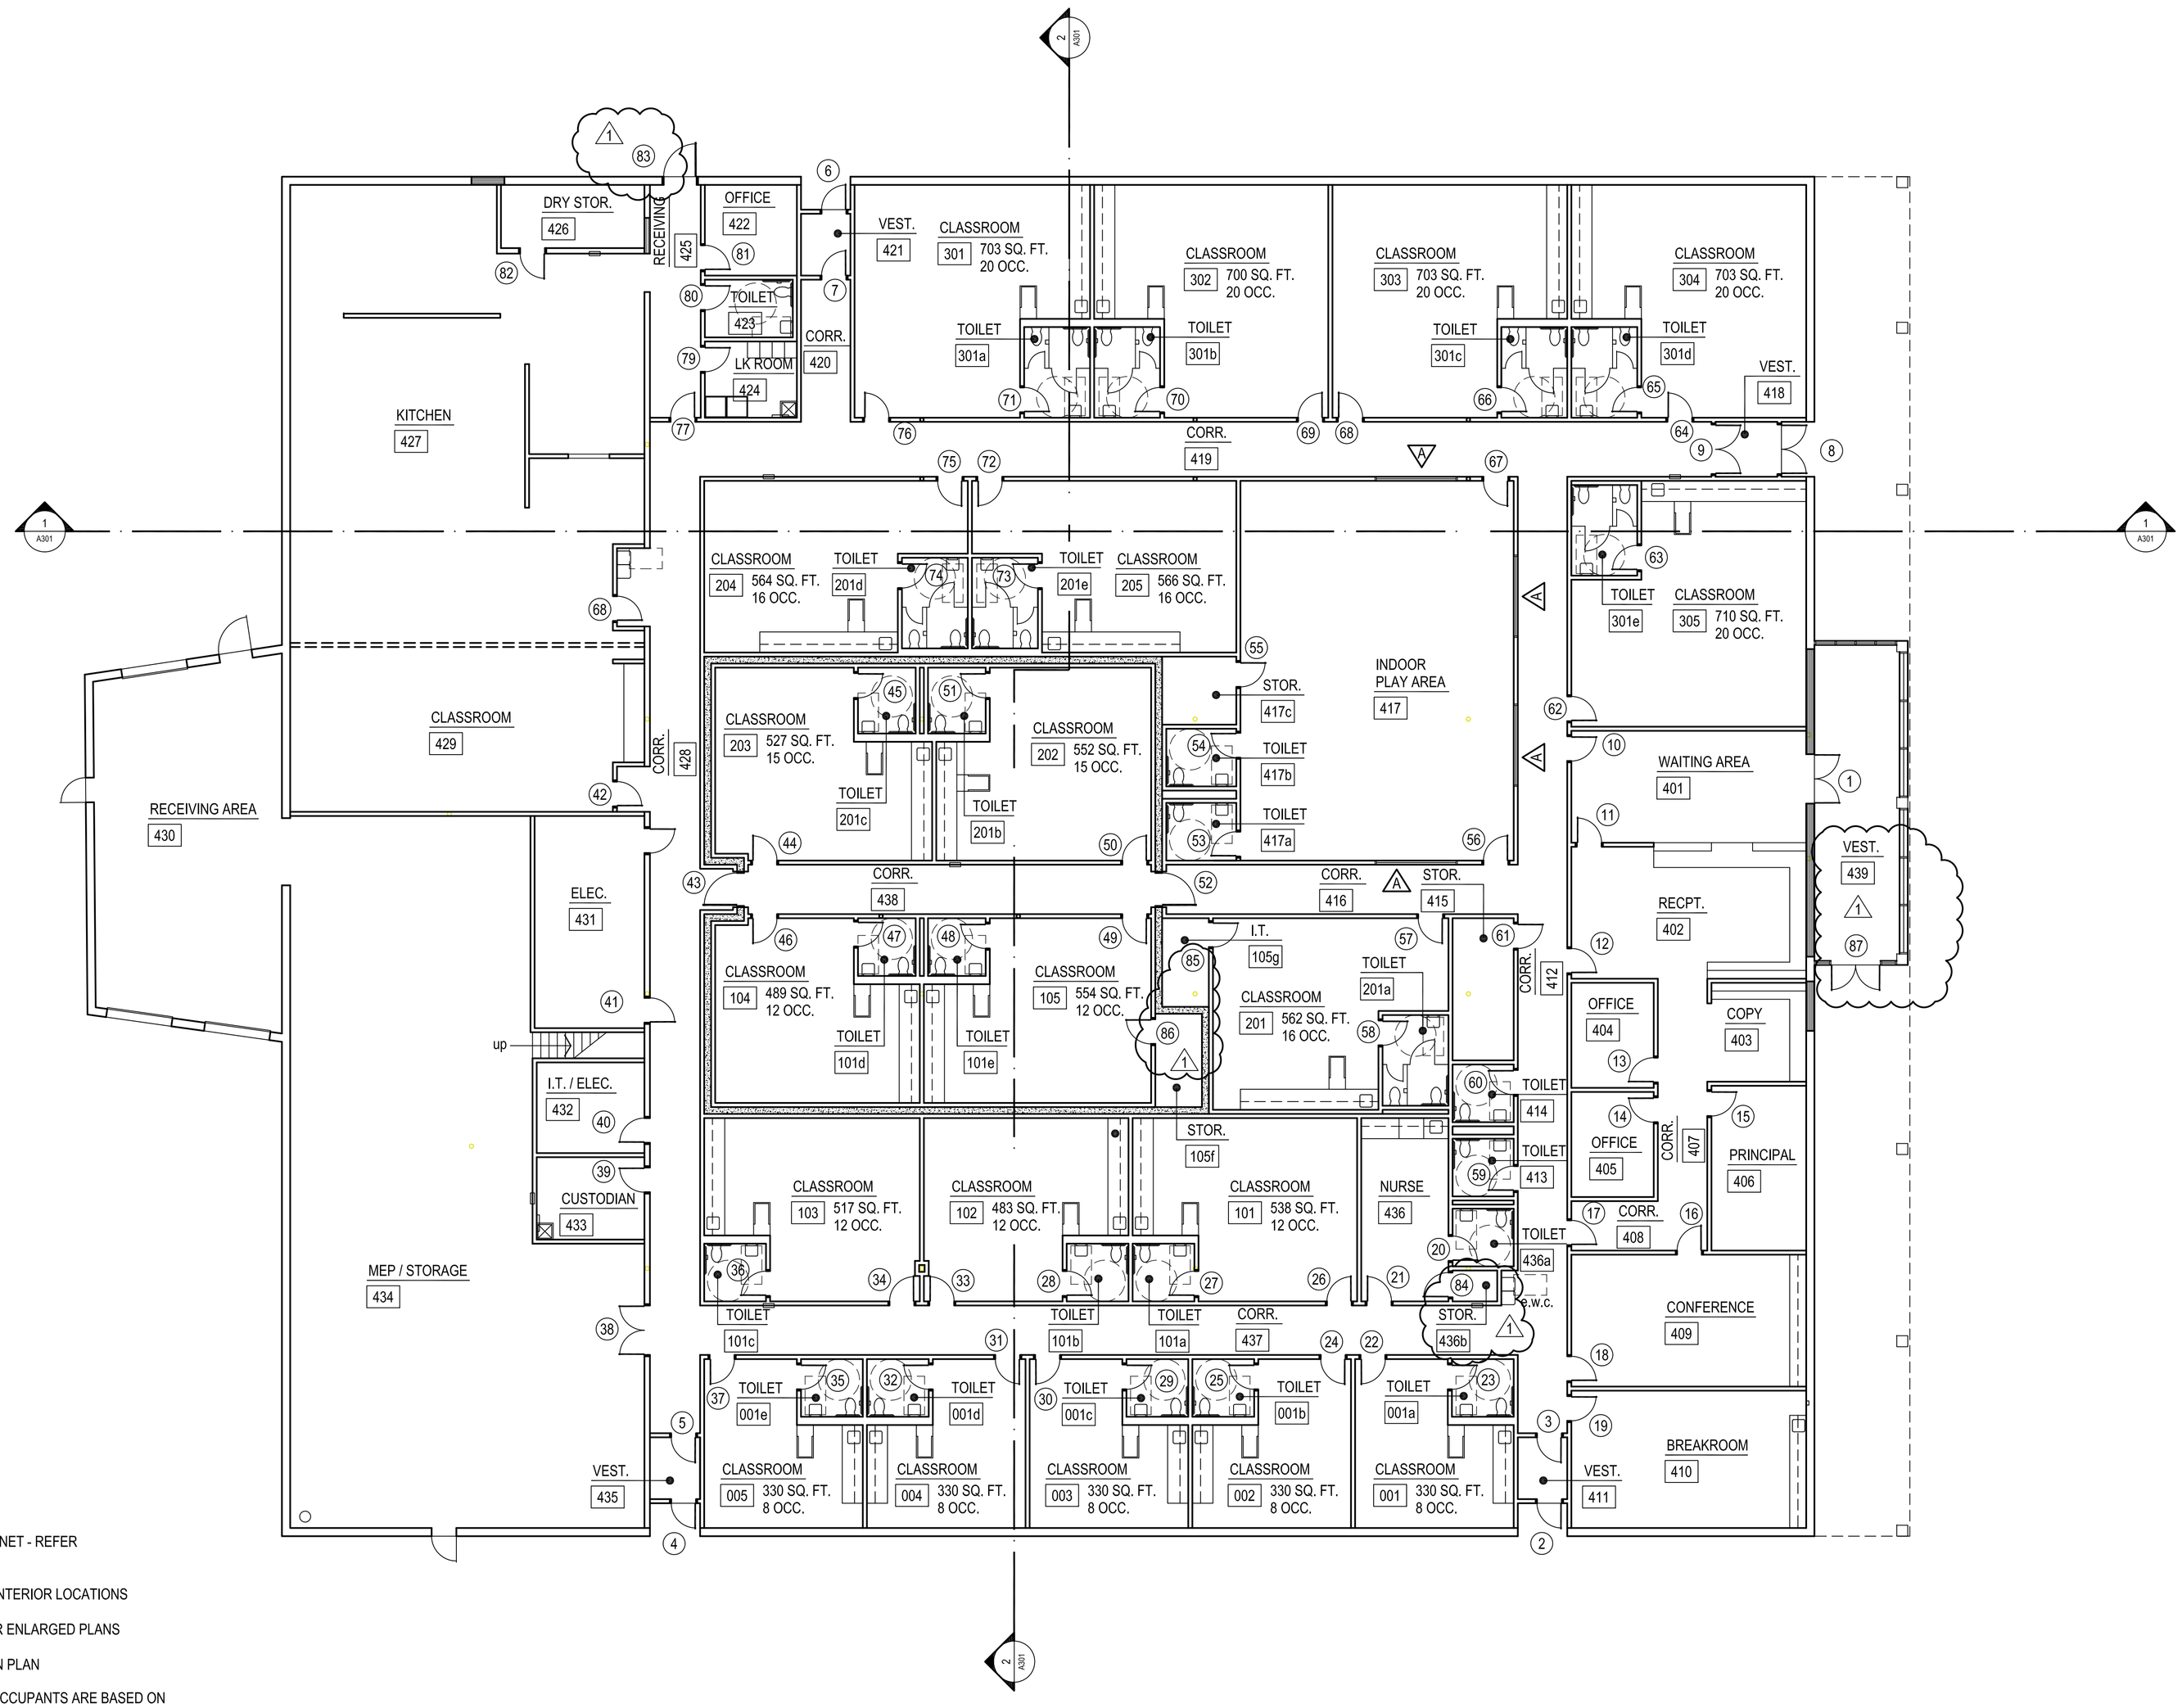

GENERAL NOTES:

1. F.E.C. - FIRE EXTINGUISHER AND CABINET - REFER EQUIPMENT PLAN FOR LOCATIONS
2. ADD CORNER GUARDS (C.G.) AT ALL INTERIOR LOCATIONS
3. REFER SHEETS A103, A104 & A105 FOR ENLARGED PLANS
4. REFER SHEETS A100a FOR DIMENSION PLAN
5. NUMBER OF CLASSROOM STUDENT OCCUPANTS ARE BASED ON DEPARTMENT OF HUMAN SERVICES' 2022 LIMITS

NORTH

1 OVERALL FLOOR PLAN

3/32" = 1'-0"

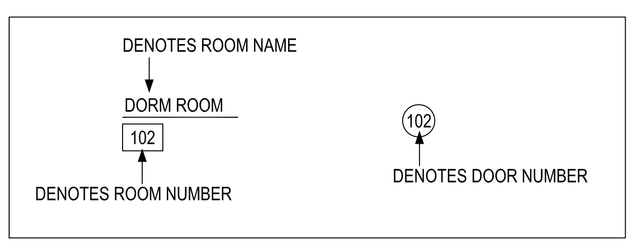

AGP
the Abla Griffin Partnership L.L.C.

313 S. E. 5th Street
MOORE, OK. 73160
405.735.3477
AGP@theAGP.net
www.theAGP.net

CEDAR CREEK
CIVIL

KFC ENGINEERING
STRUCTURAL

SALAS O'BRIEN
MECHANICAL / ELECTRICAL

STATE OF OKLAHOMA
MICHAEL L. ABLA 2639
REGISTERED ARCHITECT
10/22/24

CG
drawn by

MA
checked by

OCTOBER 2024
date

revisions
1 ADDENDUM #1

MOORE PUBLIC SCHOOLS

CHILD CARE FACILITY
201 N. EASTERN AVE.

sheet no:

A100

OWNERSHIP USE OF DOCUMENTS:

AGP EXPRESSLY RESERVES ITS COPYRIGHT AND OTHER PROPERTY RIGHTS OF ALL PLANS AND DRAWINGS DESIGNED AND/OR PRODUCED. PLANS AND DRAWINGS ARE NOT TO BE REPRODUCED IN ANY FORM OR MANNER WITHOUT THE EXPRESSED WRITTEN CONSENT OF AGP.