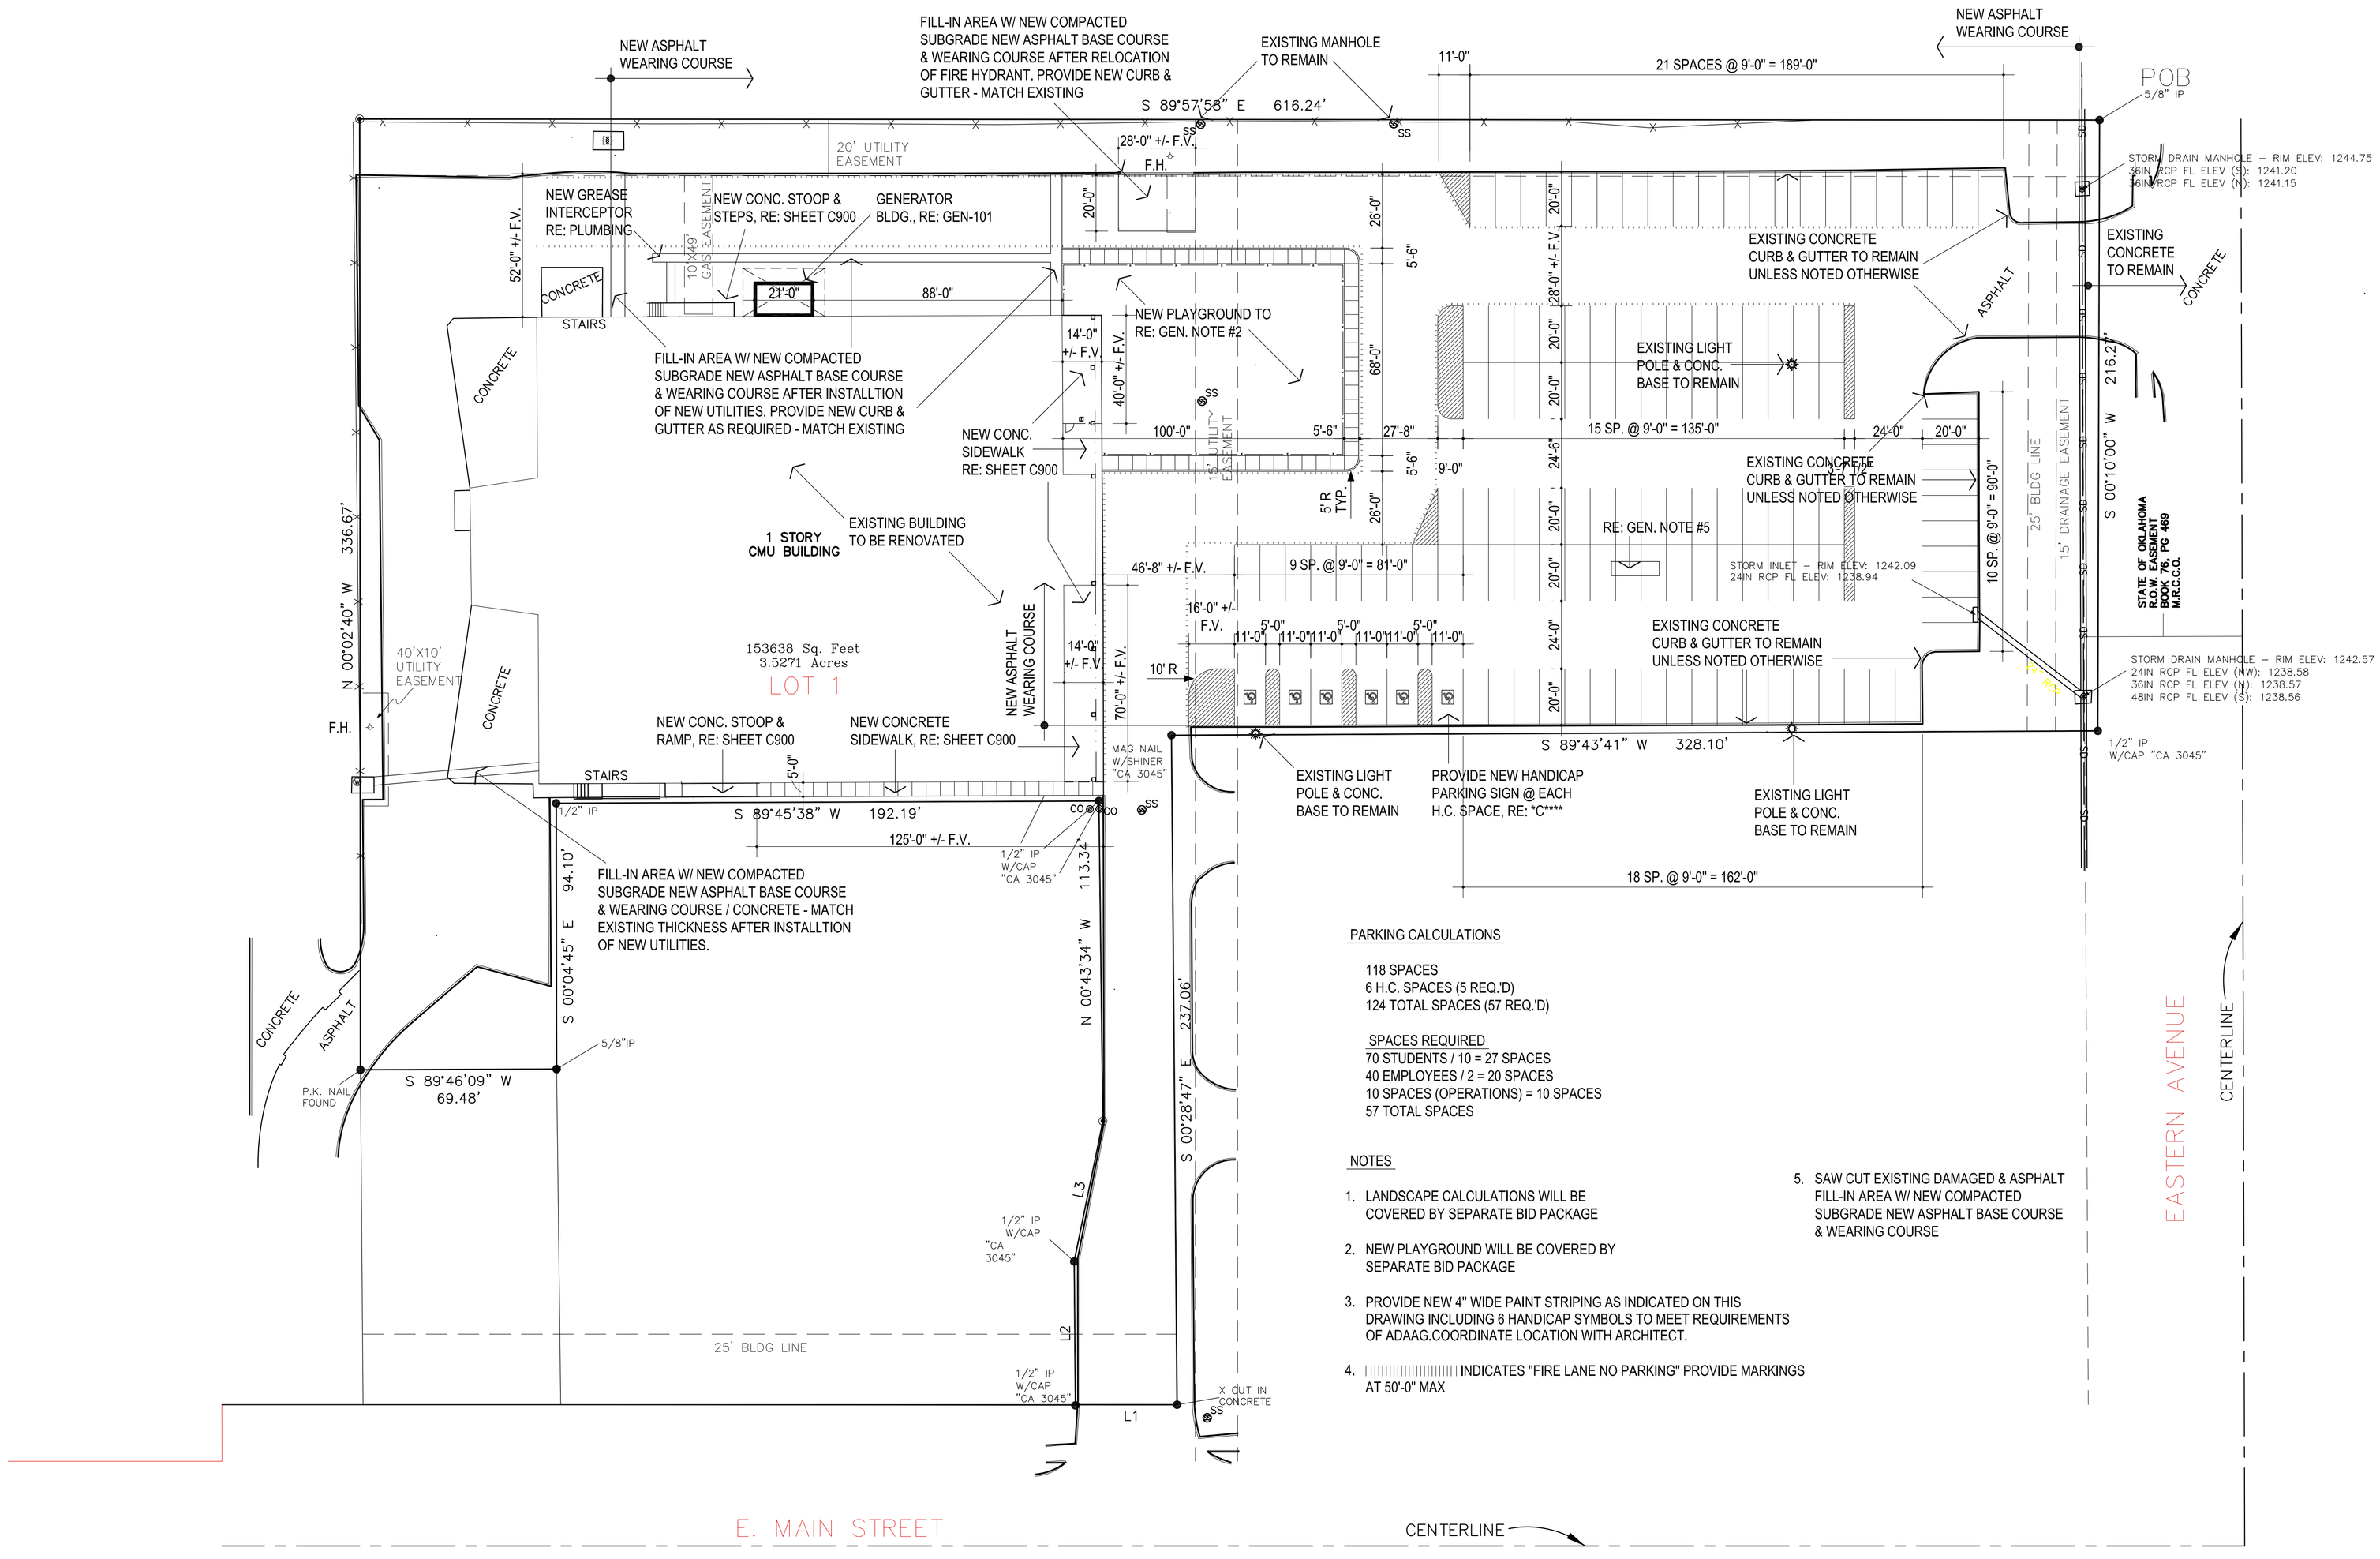

PARKING CALCULATIONS

118 SPACES
6 H.C. SPACES (5 REQ.'D)
124 TOTAL SPACES (57 REQ.'D)

SPACES REQUIRED
70 STUDENTS / 10 = 27 SPACES
40 EMPLOYEES / 2 = 20 SPACES
10 SPACES (OPERATIONS) = 10 SPACES
57 TOTAL SPACES

NOTES

1. LANDSCAPE CALCULATIONS WILL BE COVERED BY SEPARATE BID PACKAGE
2. NEW PLAYGROUND WILL BE COVERED BY SEPARATE BID PACKAGE
3. PROVIDE NEW 4" WIDE PAINT STRIPING AS INDICATED ON THIS DRAWING INCLUDING 6 HANDICAP SYMBOLS TO MEET REQUIREMENTS OF ADAAG.COORDINATE LOCATION WITH ARCHITECT.
4. |||||||||||||||||||| INDICATES "FIRE LANE NO PARKING" PROVIDE MARKINGS AT 50'-0" MAX
5. SAW CUT EXISTING DAMAGED & ASPHALT FILL-IN AREA W/ NEW COMPACTED SUBGRADE NEW ASPHALT BASE COURSE & WEARING COURSE

NORTH

1 SITE PLAN - PARKING REQUIREMENTS

1" = 30'-0"

AGP
the Abla Griffin Partnership L.L.C.

313 S. E. 5th Street
MOORE, OK. 73160
405.735.3477
AGP@theAGP.net
www.theAGP.net

CEDAR CREEK
CIVIL

KFC ENGINEERING
STRUCTURAL

SALAS O'BRIEN
MECHANICAL / ELECTRICAL

STATE OF OKLAHOMA
MICHAEL L. ABLA
26'39
REGISTERED ARCHITECT
10/22/24

CG
drawn by

MA
checked by

OCTOBER 2024
date

revisions
1 ADDENDUM #2

MOORE PUBLIC SCHOOLS

CHILD CARE FACILITY
201 N. EASTERN AVE.

sheet no:

C300

1 ENTIRE SHEET

OWNERSHIP USE OF DOCUMENTS:

AGP EXPRESSLY RESERVES ITS COPYRIGHT AND OTHER PROPERTY RIGHTS OF ALL PLANS AND DRAWINGS DESIGNED AND/OR PRODUCED. PLANS AND DRAWINGS ARE NOT TO BE REPRODUCED IN ANY FORM OR MANNER WITHOUT THE EXPRESSED WRITTEN CONSENT OF AGP.