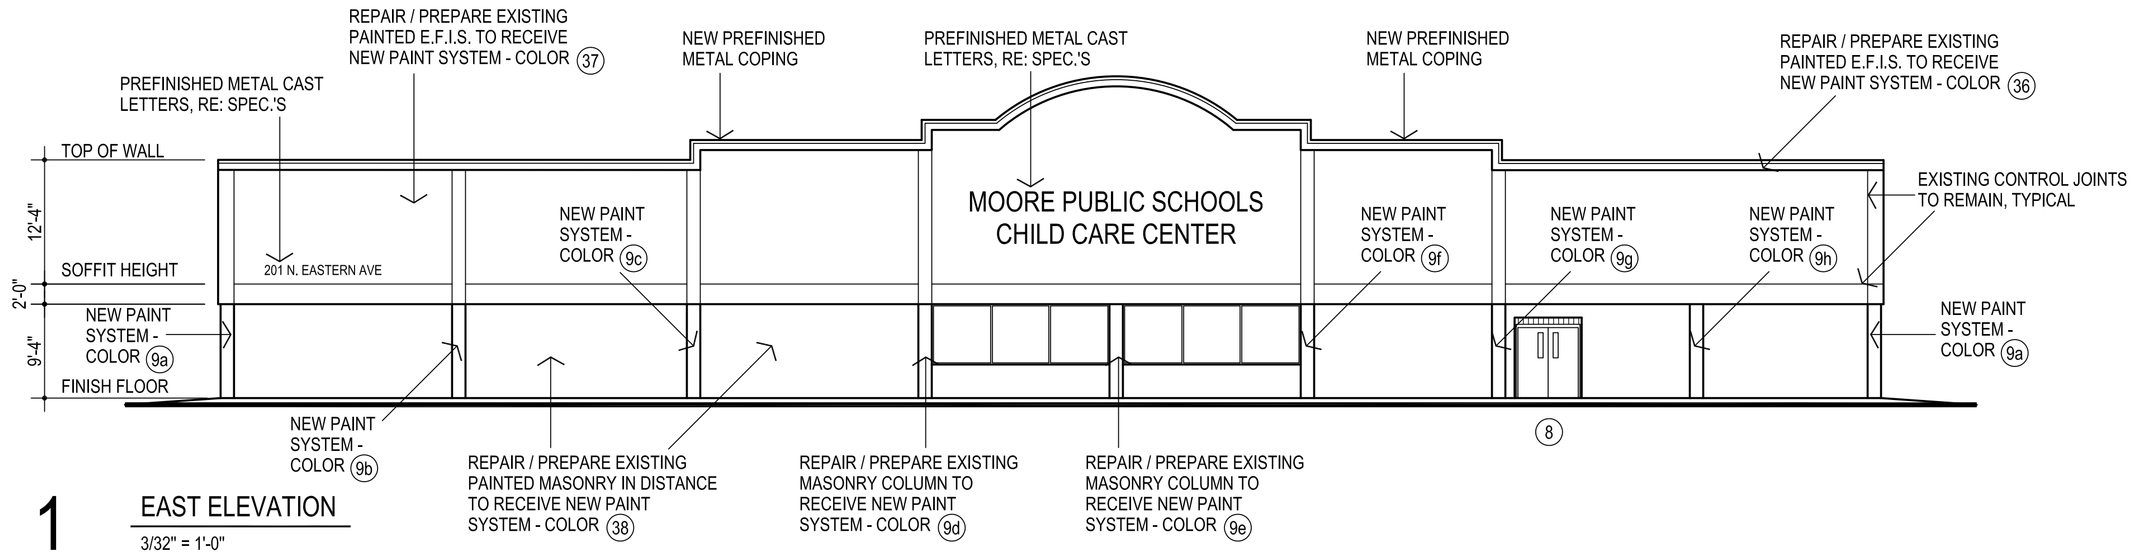

1 EAST ELEVATION

3/32" = 1'-0"

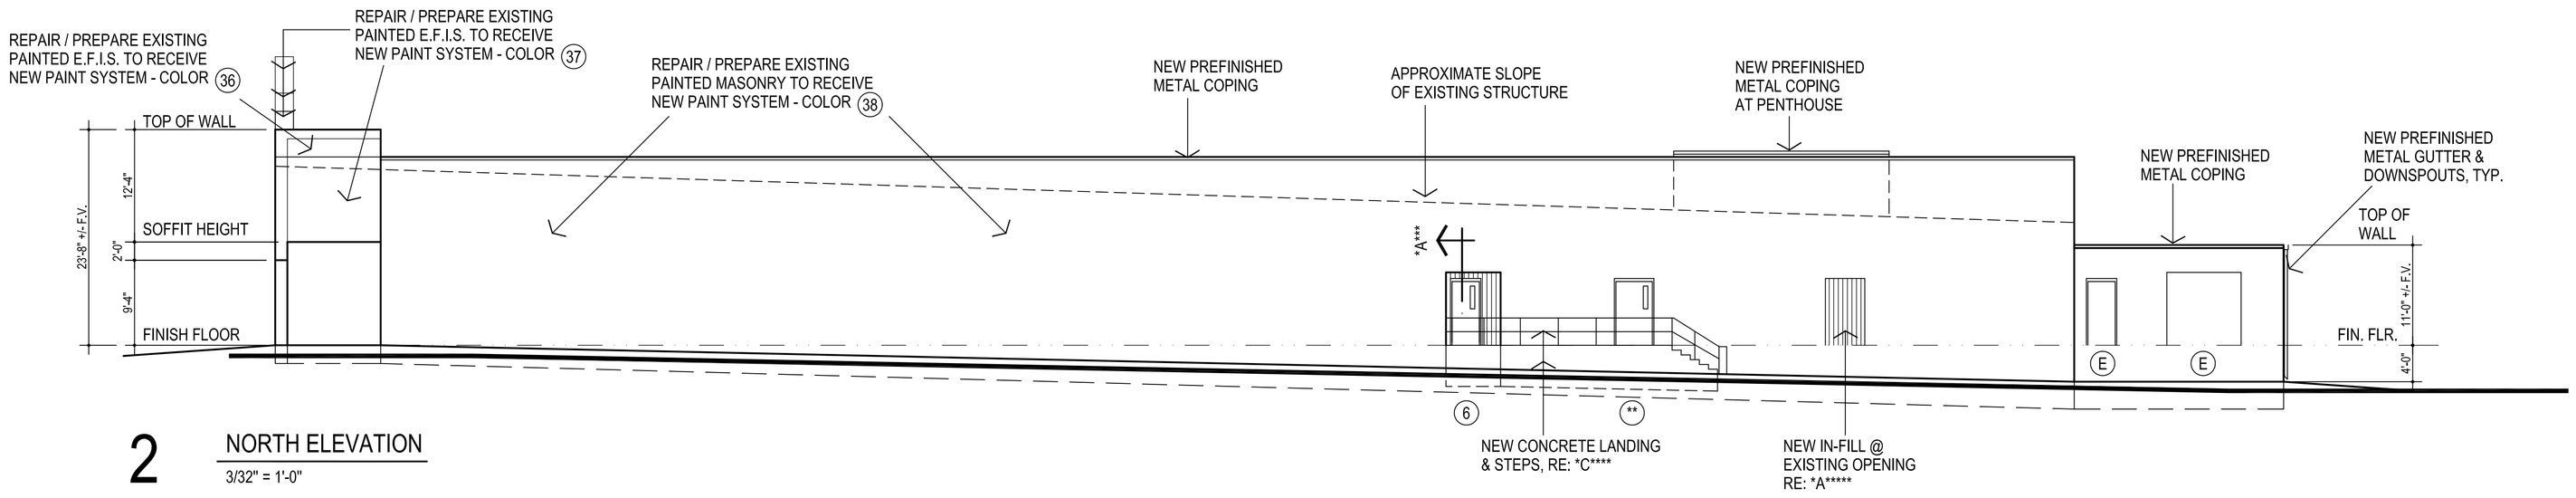

2 NORTH ELEVATION

3/32" = 1'-0"

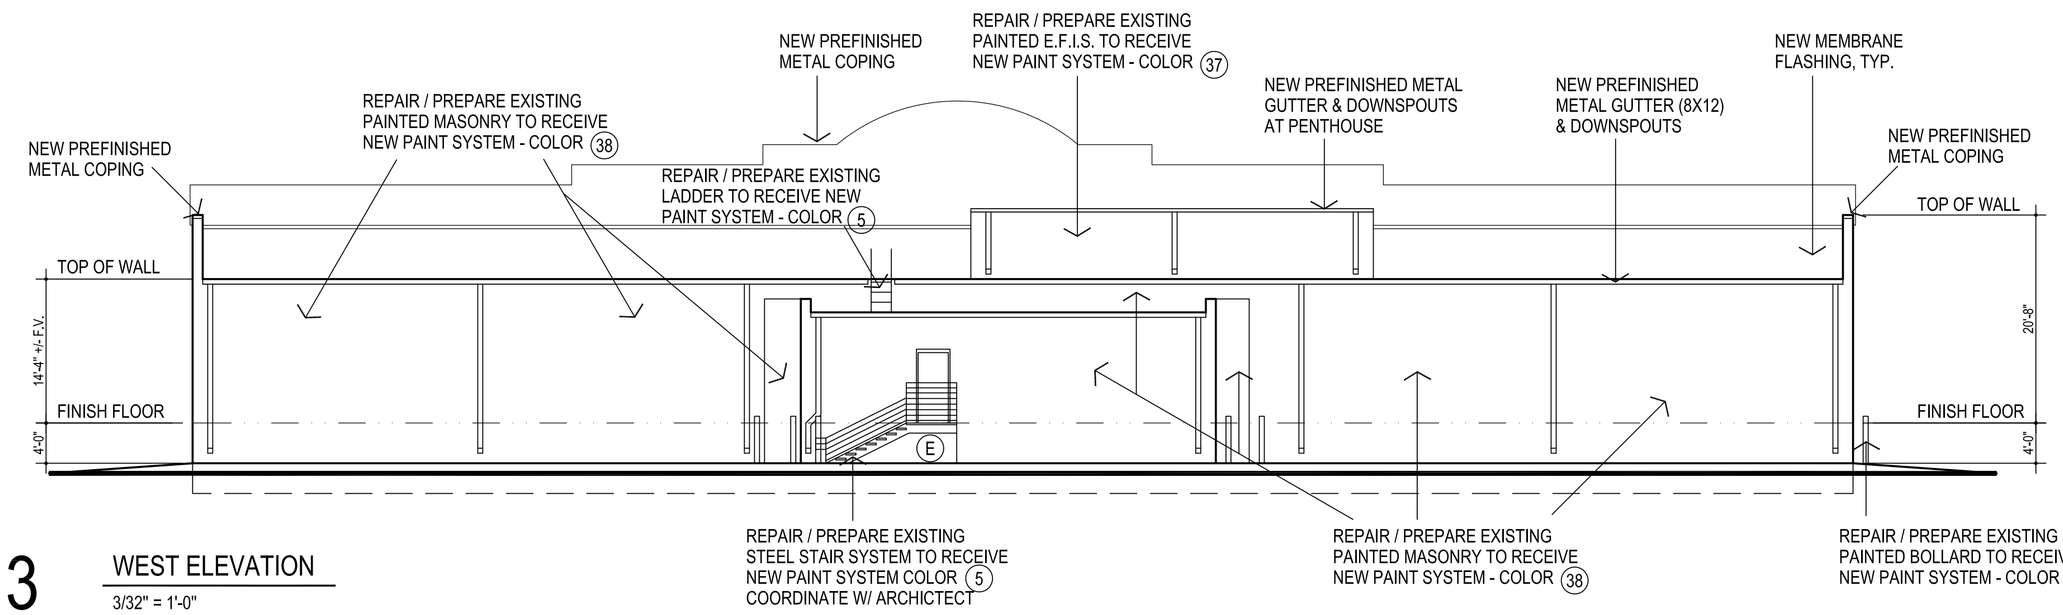

3 WEST ELEVATION

3/32" = 1'-0"

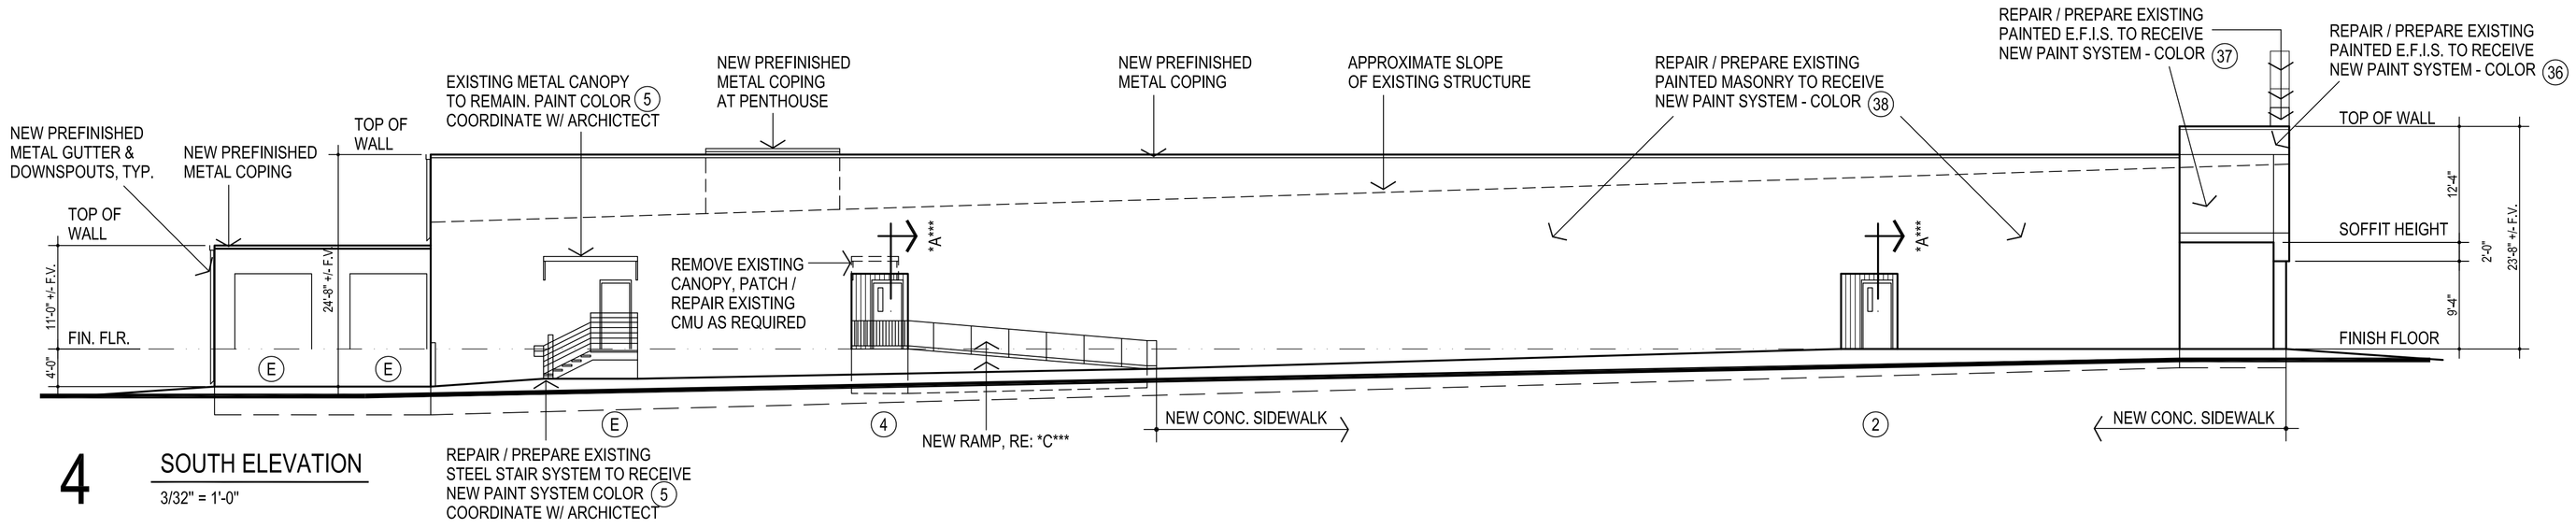

4 SOUTH ELEVATION

3/32" = 1'-0"

AGP
the Abla Griffin Partnership L.L.C.

313 S. E. 5th Street
MOORE, OK. 73160
405.735.3477
AGP@theAGP.net
www.theAGP.net

CEDAR CREEK
CIVIL

KFC ENGINEERING
STRUCTURAL

SALAS O'BRIEN
MECHANICAL / ELECTRICAL

STATE OF OKLAHOMA
MICHAEL L. ABLA
2639
REGISTERED ARCHITECT
10/22/24

CG
drawn by

MA
checked by

OCTOBER 2024
date

revisions

MOORE PUBLIC SCHOOLS

CHILD CARE FACILITY
201 N. EASTERN AVE.

sheet no:

A201

OWNERSHIP USE OF DOCUMENTS:

AGP EXPRESSLY RESERVES ITS COPYRIGHT AND OTHER PROPERTY RIGHTS OF ALL PLANS AND DRAWINGS DESIGNED AND/OR PRODUCED. PLANS AND DRAWINGS ARE NOT TO BE REPRODUCED IN ANY FORM OR MANNER WITHOUT THE EXPRESSED WRITTEN CONSENT OF AGP.