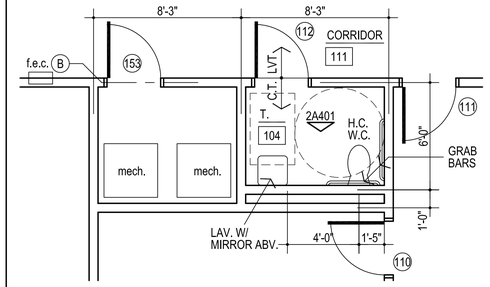

NORTH

1 ENLARGED FLOOR PLAN ROOM # 104

1/4" = 1'-0"

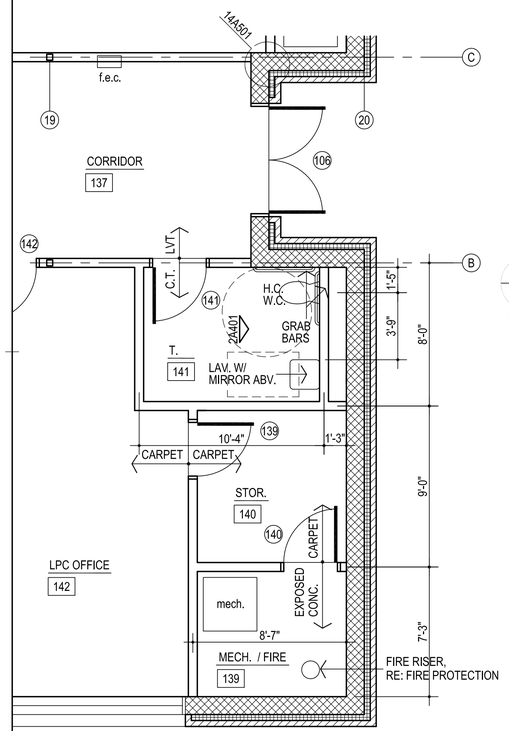

NORTH

5 ENLARGED FLOOR PLAN ROOM # 137, 139, 140, 141 & 142

1/4" = 1'-0"

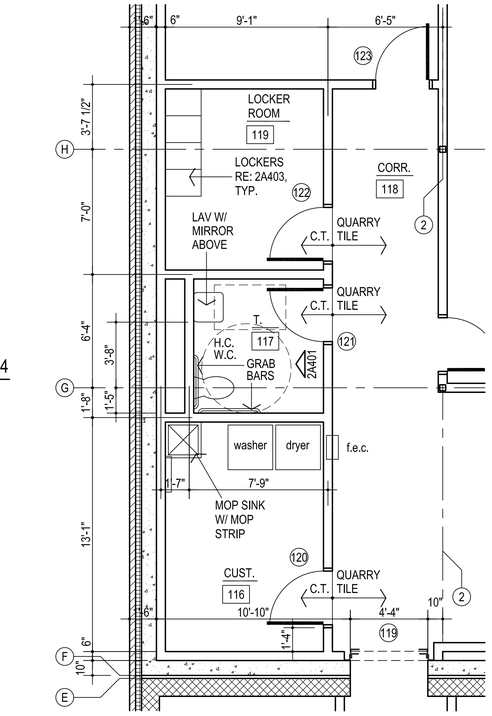

NORTH

2 ENLARGED FLOOR PLANROOM # 116, 117, 118 & 119

1/4" = 1'-0"

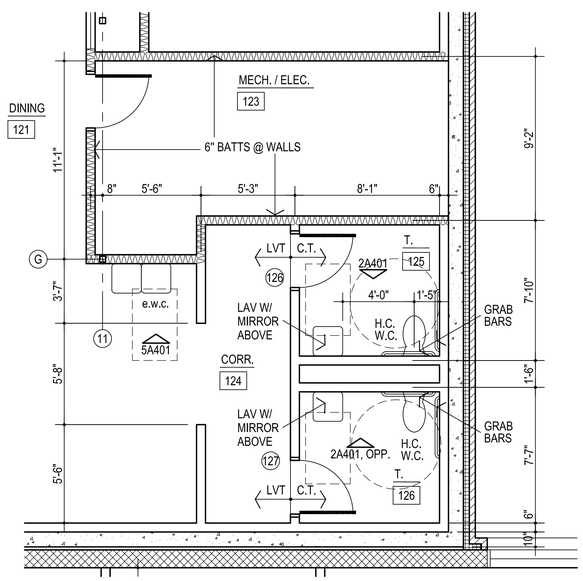

NORTH

3 ENLARGED FLOOR PLAN ROOM # 124, 125 & 126

1/4" = 1'-0"

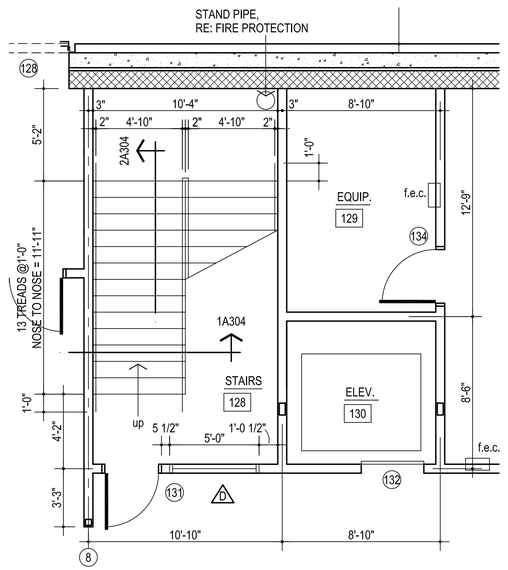

NORTH

4 ENLARGED FLOOR PLAN ROOM # 128, 129 & 130

1/4" = 1'-0"

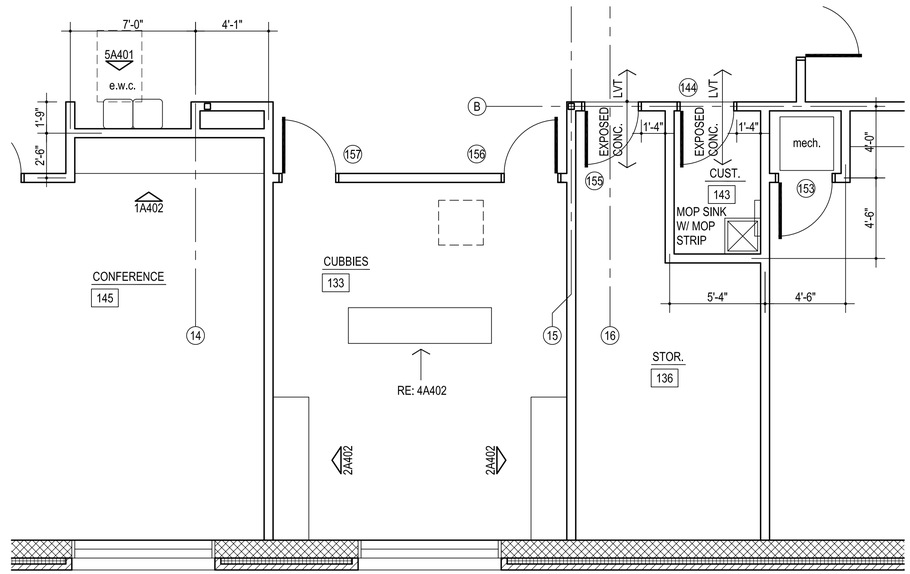

NORTH

6 ENLARGED FLOOR PLAN ROOM # 133, 136, 143 & 145

1/4" = 1'-0"

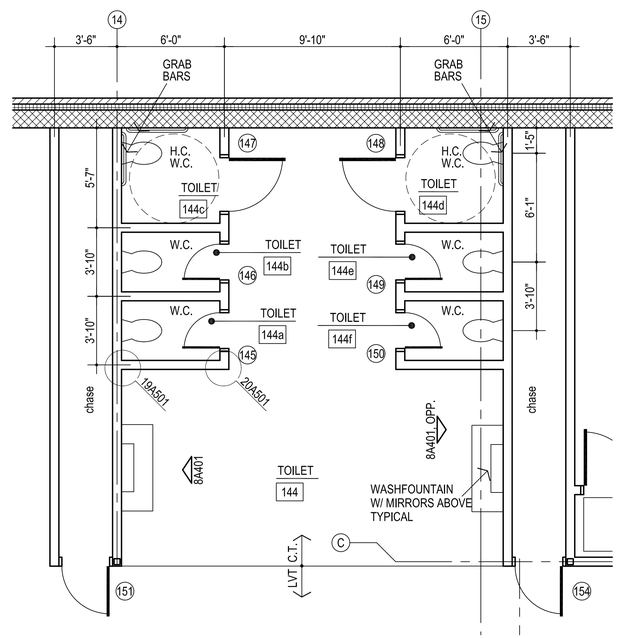

NORTH

7 ENLARGED FLOOR PLAN ROOM # 144, 144a, 144b, 144c, 144d, 144e & 144f

1/4" = 1'-0"

MISCELLANEOUS NOTES:

1. F.E.C. - FIRE EXTINGUISHER AND CABINET
2. DO NOT SCALE DRAWINGS TO OBTAIN MATERIAL QUANTITIES. USE DRAWINGS WHICH ARE DIMENSIONED OR COORDINATE W/ EXISTING CONDITIONS &/OR ARCHITECT & ENGINEERS.
3. INTERIOR PARTITIONS ARE DIMENSIONED TO CENTER LINE

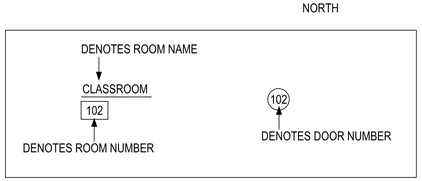

NOTE: CONTRACTOR TO VERIFY THAT THE MOUNTING HEIGHTS OF ALL WALL MOUNTED FIXTURES (I.E. PLUMBING FIXTURES, GRAB BARS, MIRRORS, ETC.) MEET ALL APPLICABLE CODES & STANDARDS PRIOR TO INSTALLATION.

AGP
the Abla Griffin Partnership L.L.C.

313 S. E. 5th Street
MOORE, OK. 73160
405.735.3477
AGP@theAGP.net
www.theAGP.net

CEDAR CREEK
CIVIL

KFC ENGINEERING
STRUCTURAL

SALAS O'BRIEN
MECHANICAL / ELECTRICAL

STATE OF OKLAHOMA
MICHAEL L. ABLA
26139
REGISTERED ARCHITECT

12/1/25

CG
drawn by

MA
checked by

NOVEMBER 2025
date

revisions

MOORE PUBLIC SCHOOLS

OLD SCHOOL REPLACEMENT

sheet no:

A106

FIRST FLOOR ENLARGED PLANS

OWNERSHIP USE OF DOCUMENTS:

AGP EXPRESSLY RESERVES ITS COPYRIGHT AND OTHER PROPERTY RIGHTS OF ALL PLANS AND DRAWINGS DESIGNED AND/OR PRODUCED. PLANS AND DRAWINGS ARE NOT TO BE REPRODUCED IN ANY FORM OR MANNER WITHOUT THE EXPRESSED WRITTEN CONSENT OF AGP.