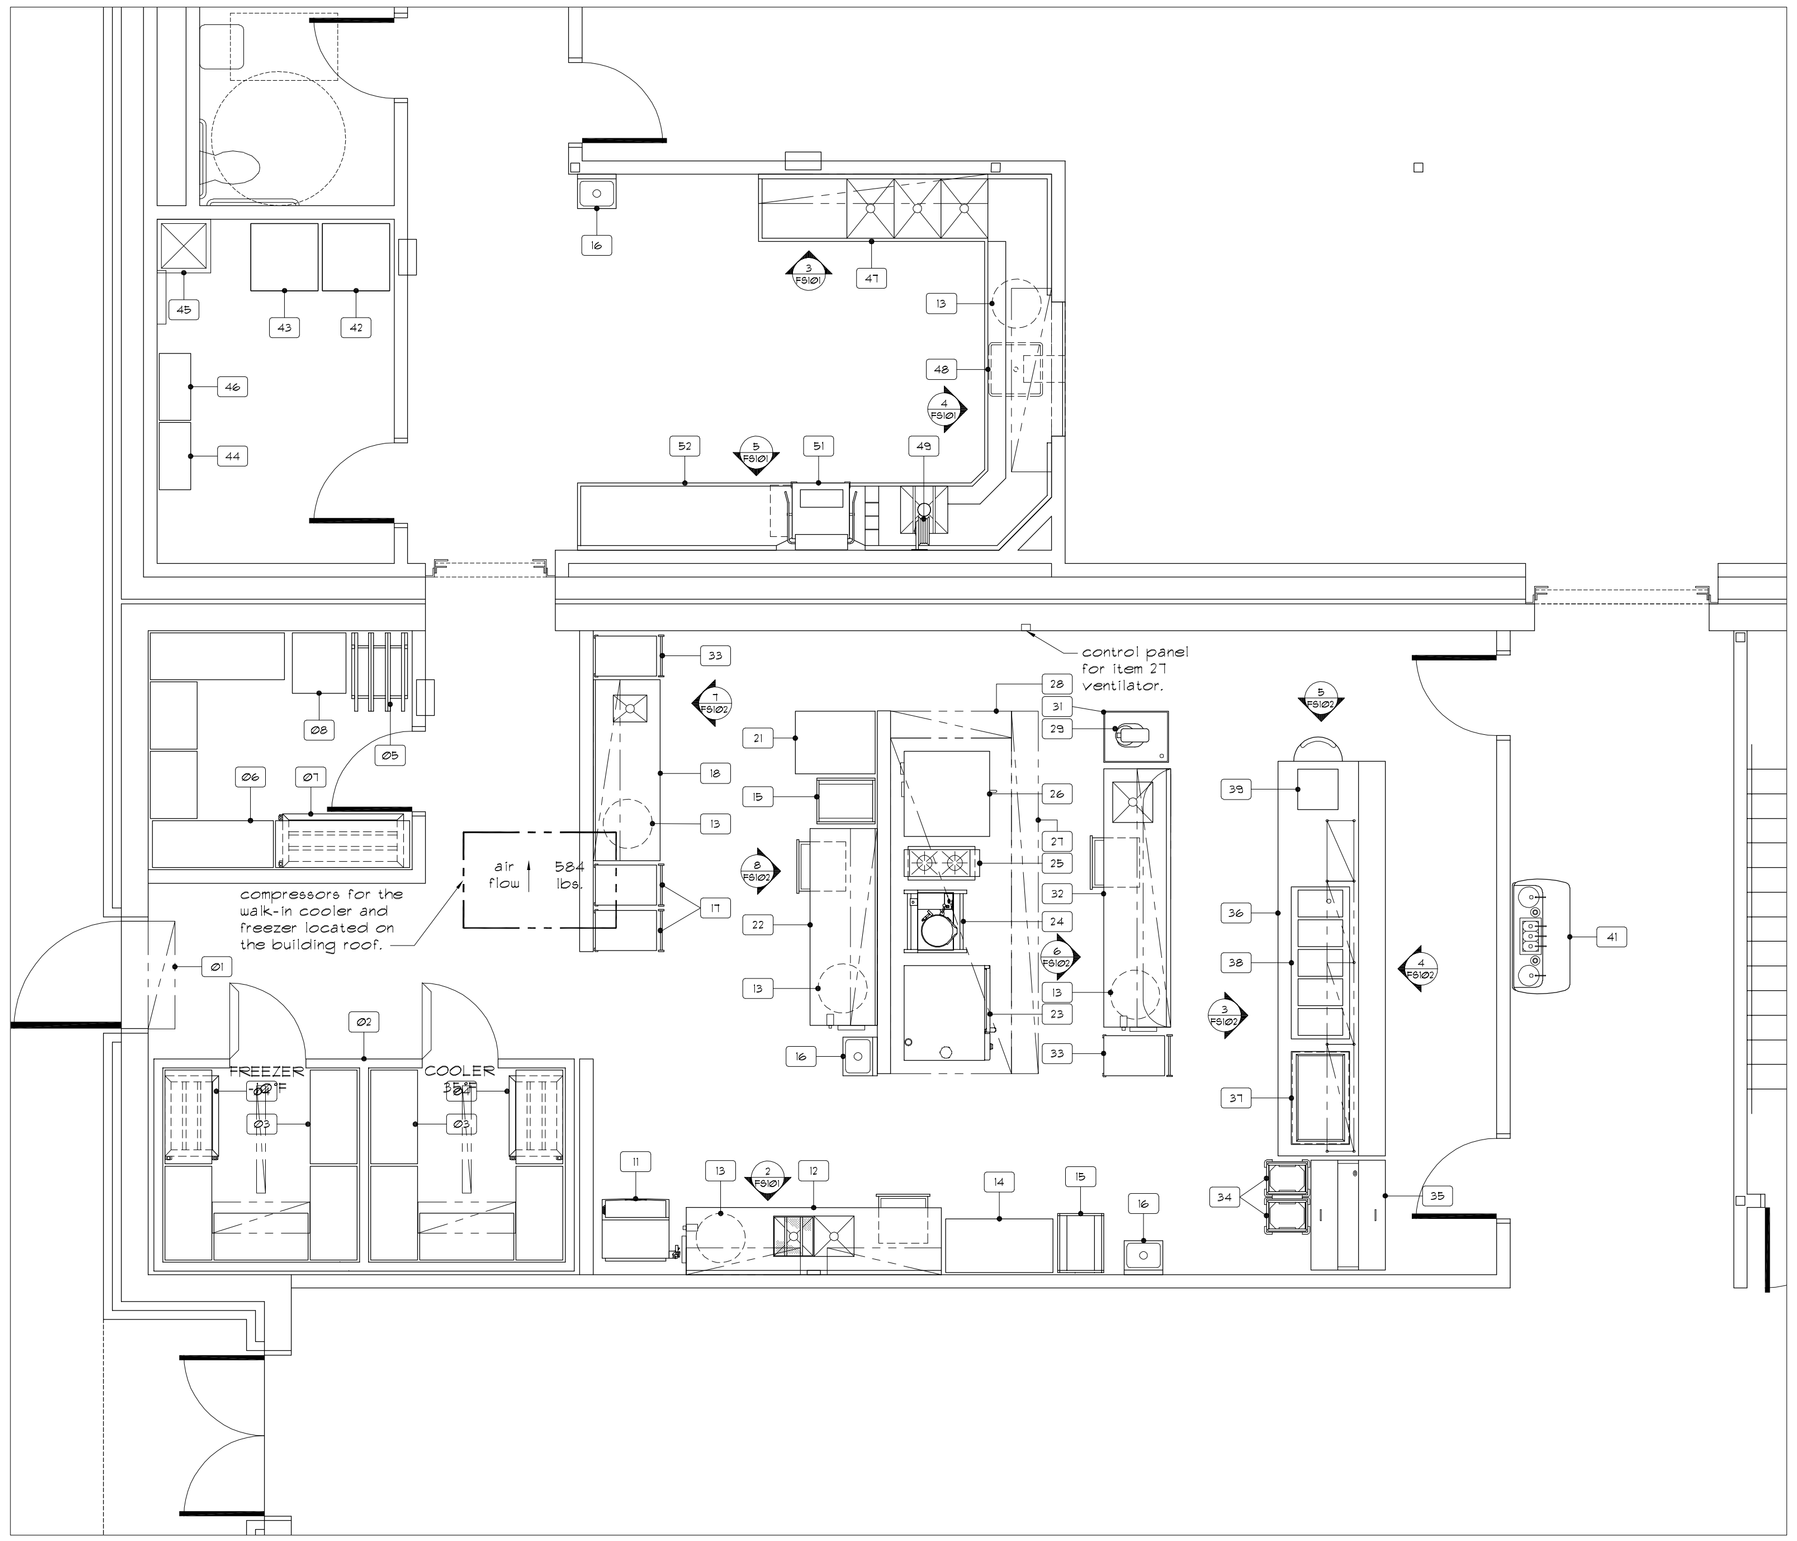

1 FOODSERVICE EQUIPMENT ARRANGEMENT PLAN

1/4" = 1'-0"

NORTH

FOODSERVICE EQUIPMENT SCHEDULE

NO.	DESCRIPTION - PHASE 1
01	AIR CURTAIN
02	WALK-IN COOLER & FREEZER
03	WALK-IN STORAGE SHELVING
04	MOBILE DUNNAGE RACK
05	CAN RACK
06	STORAGE SHELVING
07	MOBILE DUNNAGE RACK
08	MOBILE BREAD RACK BY THE VENDOR
09	NUMBER NOT USED
10	NUMBER NOT USED
11	ICE MAKER
12	PREP TABLE
13	TRASH CAN
14	MOBILE PAN RACK
15	MOBILE COOLING RACK
16	HAND SINK
17	MEAL TRANSPORT CARTS
18	WORK TABLE
19	NUMBER NOT USED
20	NUMBER NOT USED
21	MOBILE PROOF/HOT CABINET
22	WORK TABLE
23	COMBI-OVEN - EXISTING
24	24 QUART TILTING KETTLE
25	MOBILE RANGE
26	MOBILE CONVECTION OVEN
27	VENTILATOR
28	FIRE SUPPRESSION SYSTEM
29	8 QUART MIXER
30	NUMBER NOT USED
31	MOBILE MIXER STAND
32	COOK'S TABLE
33	MOBILE UTILITY CART
34	MOBILE TRAY DISPENSER
35	MOBILE MILK COOLER
36	SERVING COUNTER
37	DROP-IN COLD FOOD WELLS
38	DROP-IN HOT FOOD WELLS
39	POS BY THE OWNER
40	NUMBER NOT USED
41	MOBILE CONDIMENT COUNTER
42	WASHER BY THE OWNER
43	DRYER BY THE OWNER
44	LINEN STORAGE SHELVING
45	MOP SINK BY THE PLUMBING CONTRACTOR
46	CHEMICAL STORAGE SHELVING
47	SOILED DISHTABLE & POT SINK
48	MOBILE SILVERWARE SINK
49	WALL MOUNTED HOSE REEL
50	NUMBER NOT USED
51	VENTLESS DISHWASHER WITH BOOSTER HEATER
52	CLEAN DISHTABLE

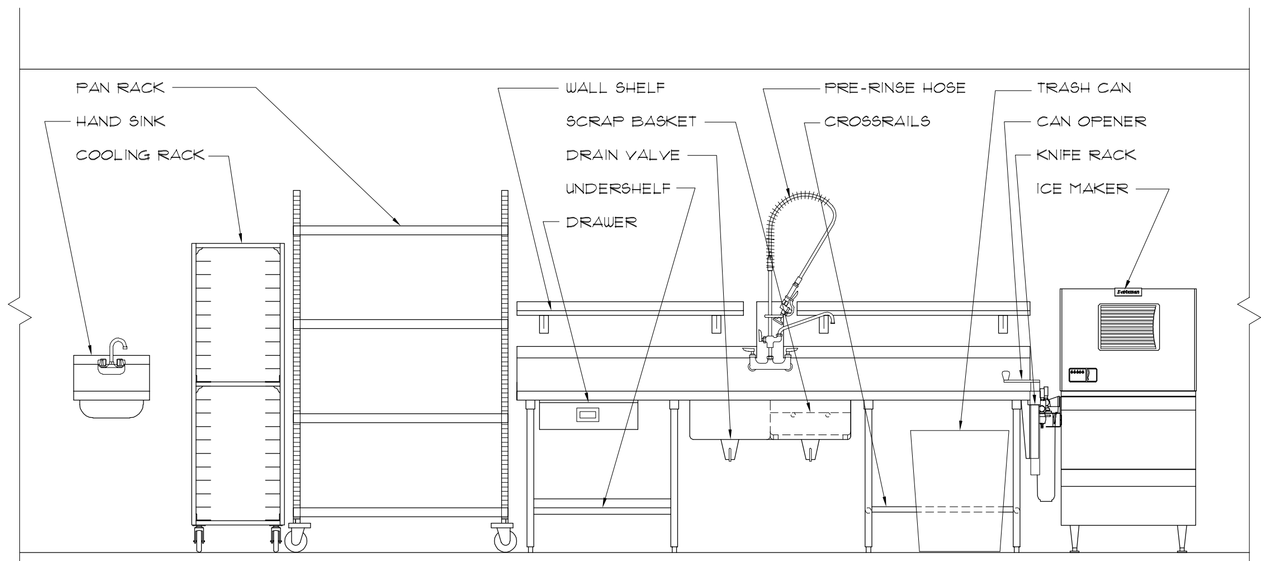

2 ELEVATION

NO SCALE

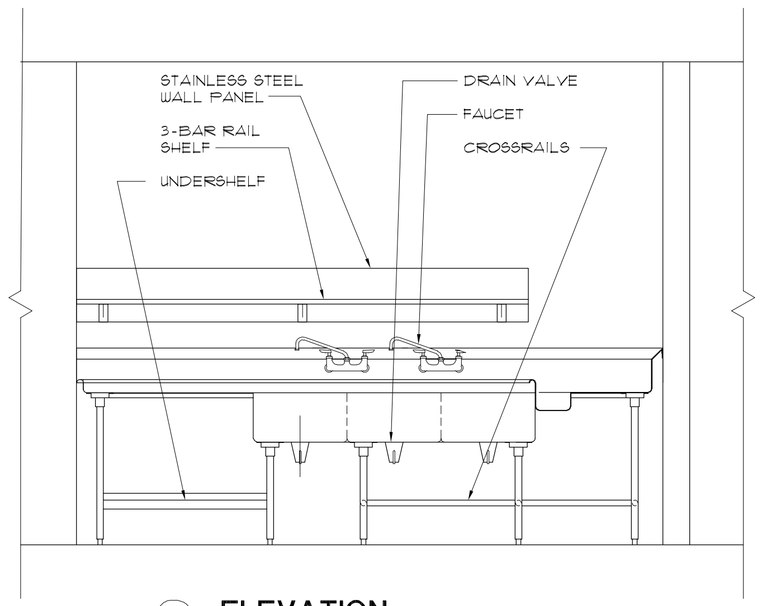

3 ELEVATION

1/2" = 1'-0"

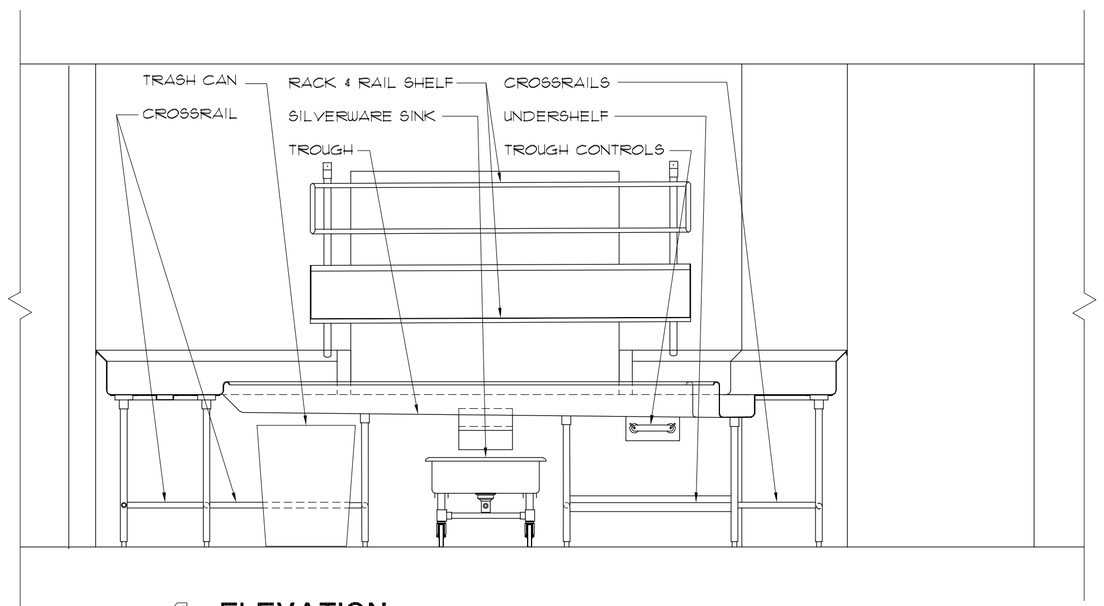

4 ELEVATION

1/2" = 1'-0"

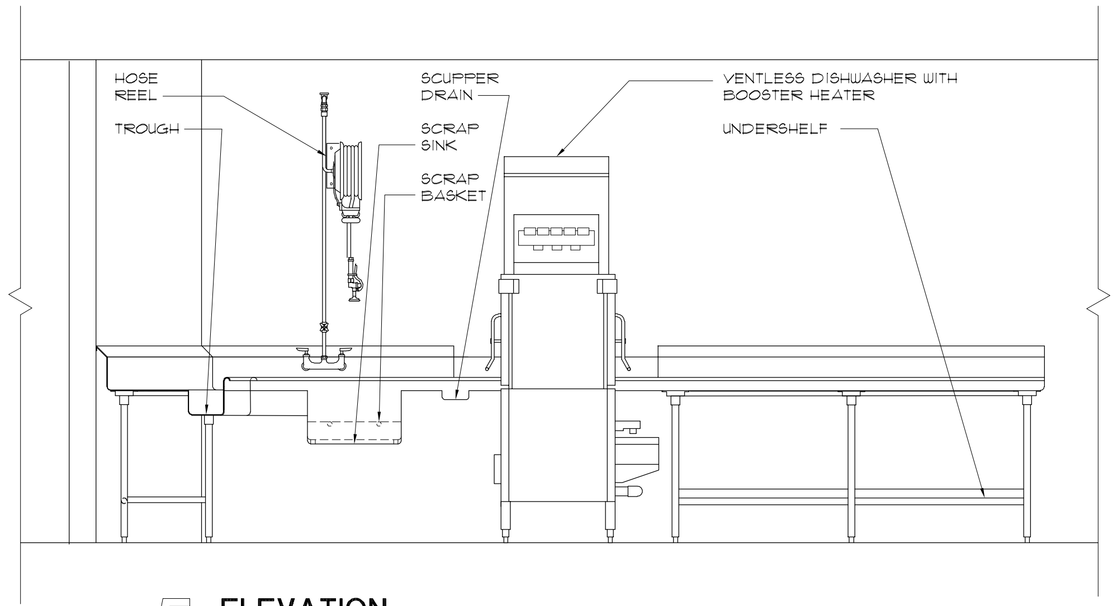

5 ELEVATION

1/2" = 1'-0"

AGP
the Abla Griffin Partnership L.L.C.
313 S. E. 5th Street
MOORE, OK. 73160
405.735.3477
AGP@theAGP.net
www.theAGP.net

CEDAR CREEK
CIVIL

KFC ENGINEERING
STRUCTURAL

SALAS O'BRIEN
MECHANICAL / ELECTRICAL

RS
drawn by

RS
checked by

November 2025
date

revisions

MOORE PUBLIC SCHOOLS

OLD SCHOOL UPGRADES

sheet no:

FS101

OWNERSHIP USE OF DOCUMENTS:

AGP EXPRESSLY RESERVES ITS COPYRIGHT AND OTHER PROPERTY RIGHTS OF ALL PLANS AND DRAWINGS DESIGNED AND/OR PRODUCED. PLANS AND DRAWINGS ARE NOT TO BE REPRODUCED IN ANY FORM OR MANNER WITHOUT THE EXPRESSED WRITTEN CONSENT OF AGP.