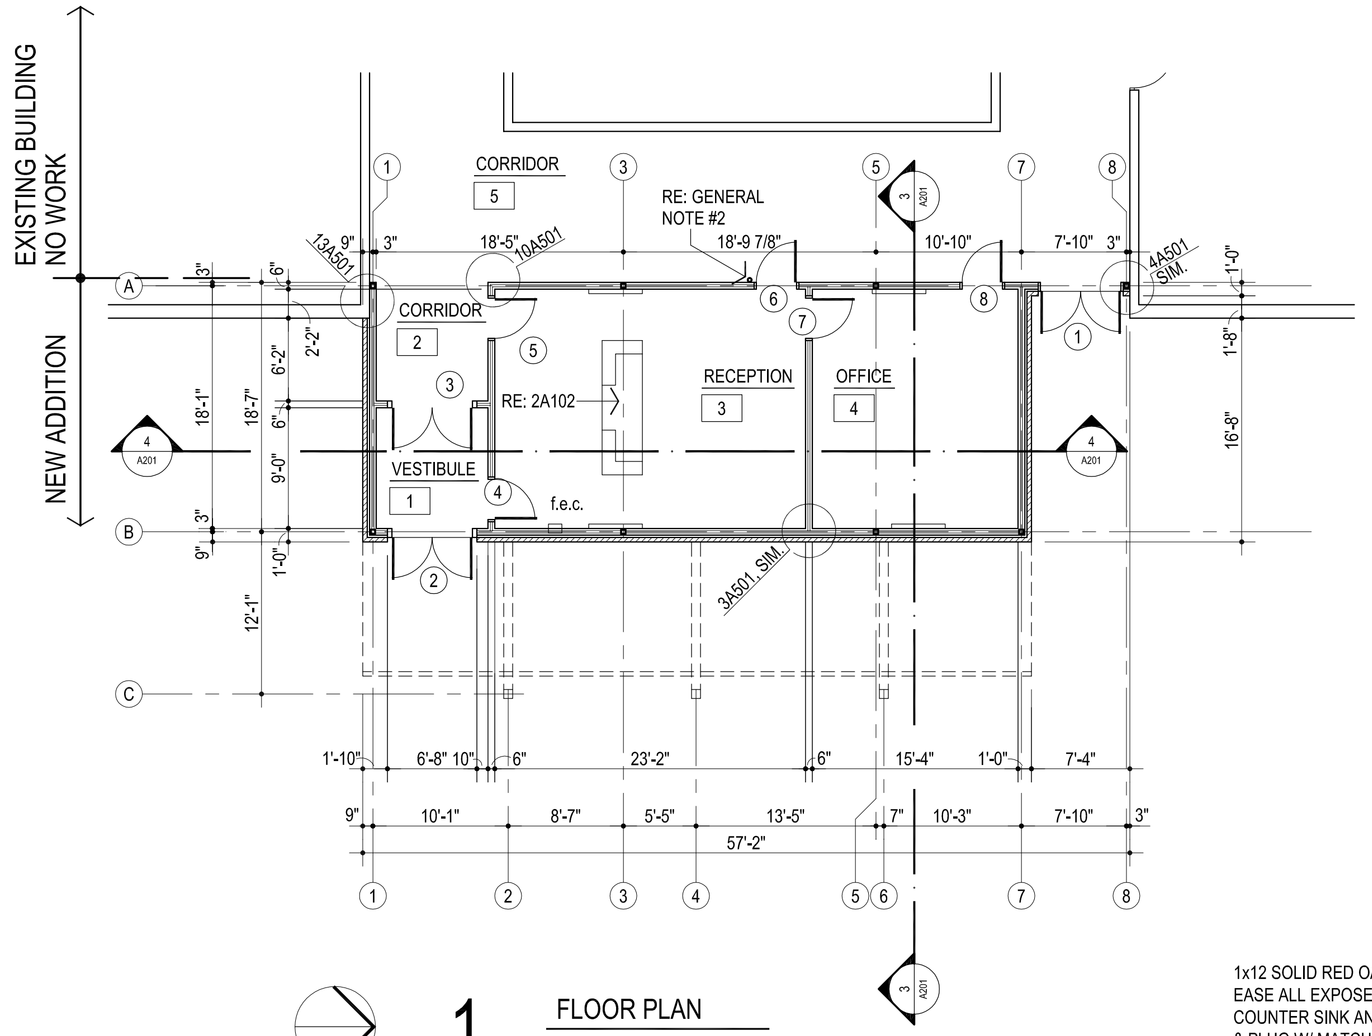

1 FLOOR PLAN

1/8" = 1'-0" 963 sq. ft.

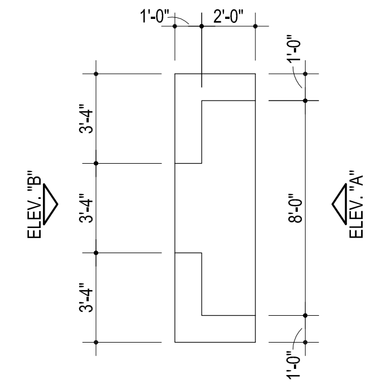

2 MILLWORK ROOM #3

1/4" = 1'-0"

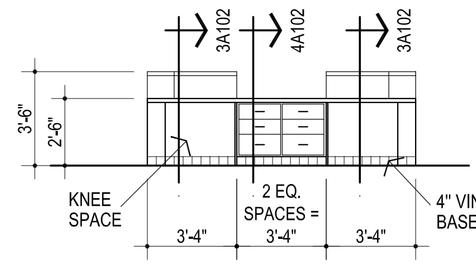

ELEVATION "A"

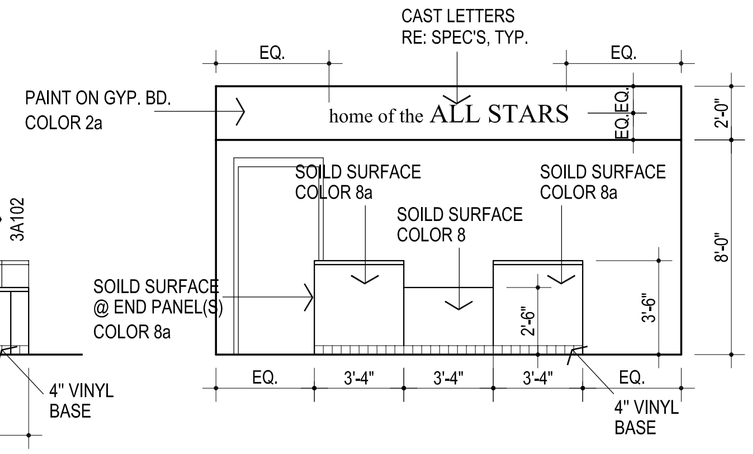

ELEVATION "B"

DENOTES ROOM NAME

CLASSROOM

102

DENOTES ROOM NUMBER

102

DENOTES DOOR NUMBER

MISCELLANEOUS NOTES:

1. F.E.C. - FIRE EXTINGUISHER AND CABINET
2. EXISTING COLUMNS TO REMAIN PAINT TO MATCH NEW WALLS

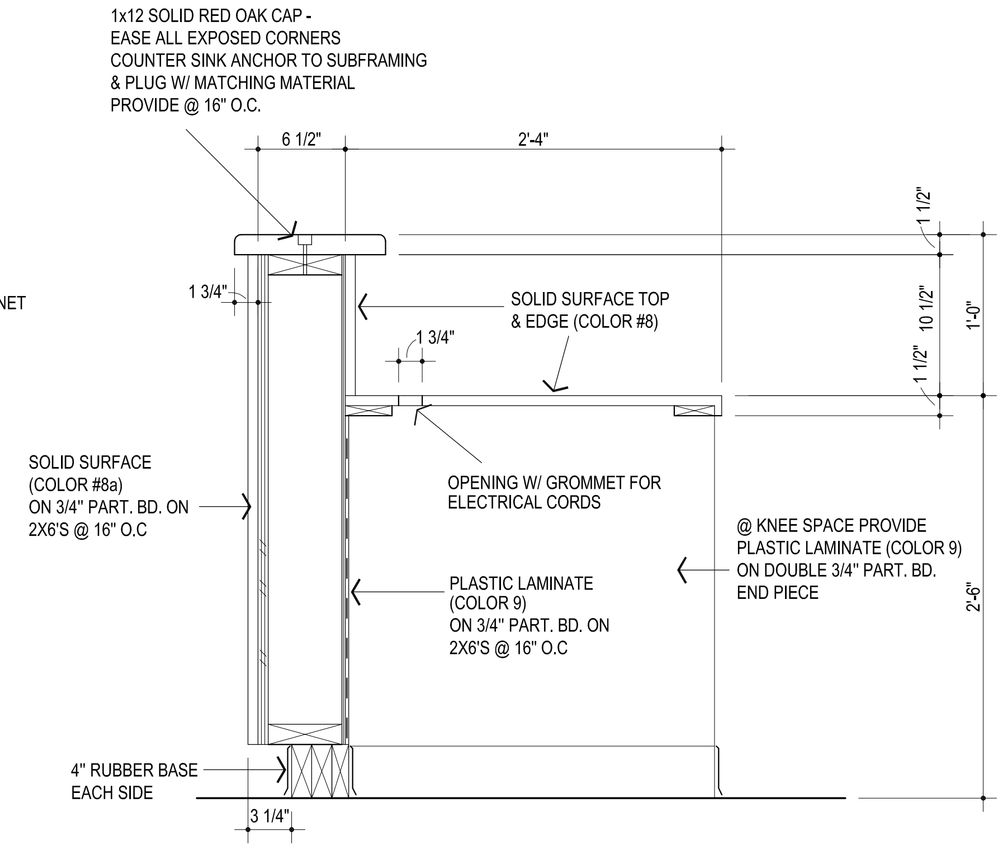

3 SECTION @ COUNTER

1 1/2" = 1'-0"

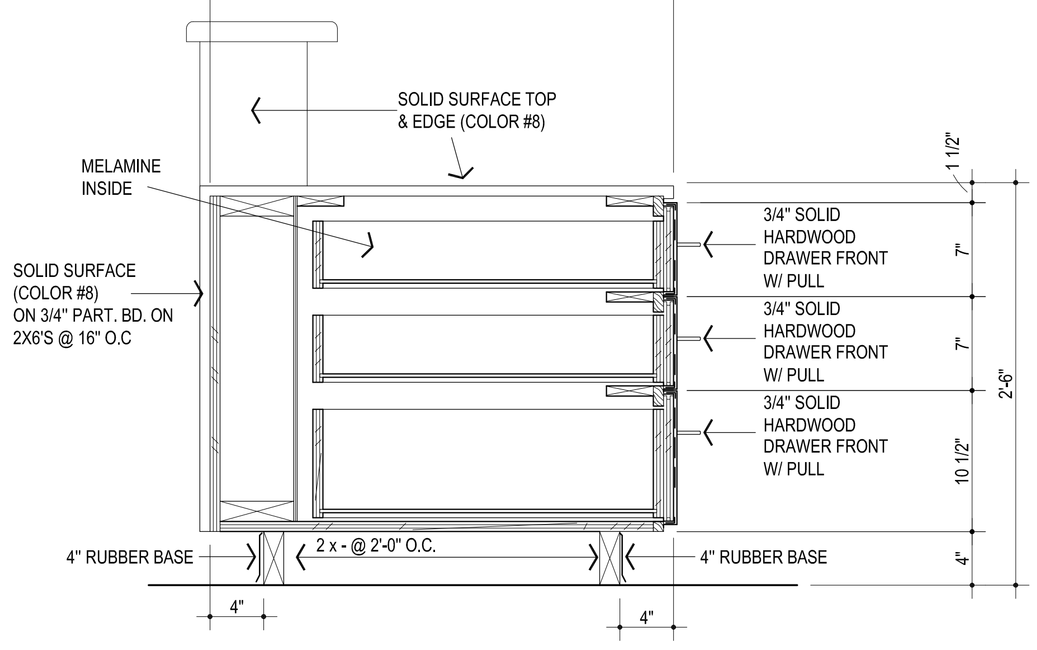

4 SECTION @ COUNTER

1 1/2" = 1'-0"

AGP
the Abla Griffin Partnership L.L.C.
201 N. BROADWAY
SUITE 210
MOORE, OK. 73160
405.735.3477
AGP@theAGP.net
www.theAGP.net

KFC ENGINEERING
STRUCTURAL

SALAS O'BRIEN
MECHANICAL / ELECTRICAL

STATE OF OKLAHOMA
MICHAEL L. ABLA
2639
REGISTERED ARCHITECT
9/27/23

CG
drawn by

MA
checked by

SEPTEMBER 2023
date

revisions

MOORE PUBLIC SCHOOLS
BOARD OF EDUCATION
MOORE, OKLAHOMA

MOORE Public Schools
LEARNING FOR LIFE

OFFICE
ADDITION -
SKYRANCH
ELEMENTARY SCHOOL

sheet no:

A102

OWNERSHIP USE OF DOCUMENTS:

AGP EXPRESSLY RESERVES ITS COPYRIGHT AND OTHER PROPERTY RIGHTS OF ALL PLANS AND DRAWINGS DESIGNED AND/OR PRODUCED. PLANS AND DRAWINGS ARE NOT TO BE REPRODUCED IN ANY FORM OR MANNER WITHOUT THE EXPRESSED WRITTEN CONSENT OF AGP.