DOOR TYPES

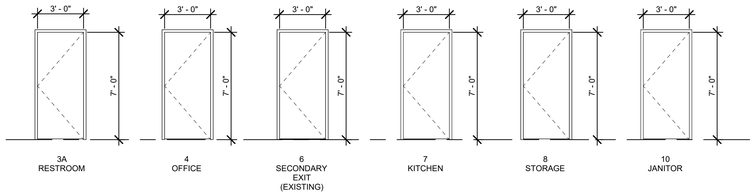

DOOR SCHEDULE

ABBREVIATIONS

ALUM	ALUMINUM	STN	STAIN
GL	GLASS	SST	STAINLESS STEEL
HM	HOLLOW METAL	STL	STEEL
PNT	PAINT	WD	WOOD
SCW	SOLID CORE WOOD		

GENERAL NOTES

1. G.C. TO SUBMIT CUT SHEET PACKAGE FOR OWNER APPROVAL PRIOR TO ORDERING HARDWARE PACKAGE.
2. ALL DOORS TO BE KEYED ALIKE.
3. MAIN ENTRY DOORS TO HAVE DECAL NEARBY IN 1" HIGH LETTERS THAT READS: "DOORS TO REMAIN UNLOCKED WHILE BUILDING IS OCCUPIED"

LOCATION	DOOR / HARDWARE TYPE	SIZE	DOOR THICKNESS	DOOR MATERIAL	FRAME MATERIAL	FRAME HEAD	FRAME JAMB	COMMENTS
RESTROOMS	3A	3' - 0" W x 7' - 0" H	1 3/4"	SWC	HM	18/A601	17/A601	SEE NOTES 2, 5, & 13
OFFICE	4	3' - 0" W x 7' - 0" H	1 3/4"	SWC	HM	18/A601	17/A601	SEE NOTES 2, 5, & 13
EXISTING SECONDARY EXIT	6	3' - 0" W x 7' - 0" H	1 3/4"	SWC	HM	18/A601	17/A601	SEE NOTES 2, 5, & 13
KITCHEN	7	3' - 0" W x 7' - 0" H	1 3/4"	SWC	HM	18/A601	17/A601	SEE NOTES 2, 5, & 13
STORAGE	8	3' - 0" W x 7' - 0" H	1 3/4"	SWC	HM	18/A601	17/A601	SEE NOTES 2, 5, & 13
JANITOR	10	3' - 0" W x 7' - 0" H	1 3/4"	SWC	HM	18/A601	17/A601	SEE NOTES 2, 5, & 13
VESTIBULE	11	6' - 0" W x 7' - 0" H	1 3/4"	ALUM. & GLASS	ALUM.			SEE NOTES 2, 5, 6, & 7
STORAGE	12	8' - 4" W x 8' - 9" H	1 1/2"	HM	HM			EXISTING DOOR TO REMAIN.
EXISTING ENTRY	13	12' - 7 7/8" W x 7' - 0" H	1 3/4"	ALUM. & GLASS	ALUM.			EXISTING DOOR TO REMAIN.

DOOR NOTES

1. G.C. TO VERIFY EXISTING DOOR HARDWARE IS FULLY FUNCTIONAL & IN NO NEED OF REPAIR. REPLACE IF REQUIRED W/ IN-KIND MATERIAL & FUNCTIONALITY. REPLACE WEATHERSTRIPPING AS APPLICABLE.
2. WHERE UNDERCUT NOT SPECIFIED, STANDARD UNDERCUT OF 1" FOR HM & WOOD DOORS TO PROVIDE AIRFLOW.
3. EXISTING DOORS THAT ARE TO REMAIN, REFER TO DOOR HARDWARE SPECS FOR NEW HARDWARE. REPAIR DOORS AS REQUIRED TO BE FULLY FUNCTIONAL. EGRESS DOORS TO HAVE PANIC HARDWARE (CRASH BARS) INSTALLED PER CODE.
4. G.C. TO VERIFY ALL EXISTING HARDWARE & DOOR FUNCTIONS ARE OPERATIONAL & MEET CURRENT ADA REQUIREMENTS. REPAIR/REPLACE AS REQUIRED. PAINT DOOR TO MATCH EXISTING COLOR.
5. ALL DOOR HARDWARE SHALL COMPLY WITH ACCESSIBLE REQUIREMENTS FOR ACCESSIBILITY. - FEDERAL, STATE & LOCAL ACCESSIBILITY CODE(S). PROVIDE DOOR HARDWARE DEVICES THAT DO NOT REQUIRE TIGHT GRASPING, PINCHING, OR TWISTING OF THE WRIST TO OPERATE.
6. ALL "EXIT" DOORS MUST BE OPERABLE FROM THE INSIDE WITHOUT THE USE OF A KEY, SPECIAL KNOWLEDGE, OR EFFORT.
7. ALL RATED DOORS SHALL BE PROVIDED W/ MIN. REQUIRED DOOR HARDWARE REGARDLESS IF NOT SHOWN ON SCHEDULE. IF DIRECTION INDICATED OR NOTED IS SPECIFICALLY IN CONTRADICTION TO WHAT IS REQUIRED IN RATED DOORS, CONTACT ARCHITECT.
8. ALL PASSAGE DOORS MUST HAVE A 32" MINIMUM CLEAR WIDTH OPENING WHEN DOOR IS FULLY OPEN.
9. ALL EXTERIOR DOORS MUST HAVE WEATHER STRIPPING WITH THE APPROPRIATE TYPE OF THRESHOLD.
10. OUT-SWINGING EXTERIOR DOORS MUST HAVE CLOSED TOPS.
11. LOCK DOOR IN CLOSED POSITION & TO BE LABELED WITH SIGNAGE "NOT AN EXIT" ON THE INTERIOR.
12. DOORS TO BE REUSED WHERE POSSIBLE IF IN GOOD WORKING ORDER.
13. DOORS & FRAMES SHALL BE PAINTED TO MATCH ADJACENT WALL (EACH SIDE). FINISH TO BE SEMI-GLOSS UNO

HARDWARE SCHEDULE

TYPE	HARDWARE
3A	3 HINGES 1 PUSH PLATE 1 PULL BAR 1 CLOSER 2 KICKPLATES 3 SILENCERS 1 WALL STOP
4	3 EA HINGES 1 OFFICE LOCKSET 1 CLOSER 3 EA SILENCERS 1 WALL STOP
6	EXIST HARDWARE HINGE, CLOSER, SEALS, THRESHOLD, DEADBOLT CAN REMAIN IF IN LIKE NEW COND, OTHERWISE SPECIFIED PER BELOW. 3 HINGES 1 CLOSER 1 SET SEALS 1 THRESHOLD 1 DOOR VIEWER 1 EA EXIT DEVICE / PANIC HARDWARE 1 EA 1 1/4" MORTISE CYLINDER.
7	3 HINGES 1 PASSAGE SET 1 DUMMY HANDLES 3 SILENCERS 1 WALL STOP
8	3 EA HINGES 1 STOREROOM LOCKSET 3 EA SILENCERS 1 WALL STOP
10	3 EA HINGES 1 OFFICE LOCKSET 1 CLOSER 3 EA SILENCERS 1 WALL STOP
11	EXISTING HARDWARE TO REMAIN
12	EXISTING HARDWARE TO REMAIN
13	EXISTING HARDWARE TO REMAIN IF IN LIKE NEW CONDITION, OTHERWISE REPAIR OR REPLACE

FINISH SCHEDULE

MARK	DESCRIPTION
BASES	
B-1	4" COVED RUBBER BASE COLOR: BLACK NOTES: PROVIDED BY GC, INSTALLED BY GC OWNER TO PROVIDE SPECIFICATION
B-2	4" TILE BASE TO MATCH T-3 CUT AS REQUIRED NOTES: PROVIDED BY GC, INSTALLED BY GC REFER TO DETAIL 3/A401 (VERIFY)
CEILINGS	
ACT-1	2'x4' ARMSTRONG FINE FISSURED #1729 LAY-IN CEILING PANELS W/ PRELUDE ML 15/16" GRID SYSTEM COLOR: WHITE GRID: WHITE OR APPROVED EQUAL
ACT-2	2'x4' ARMSTRONG SUSPENDED VINYL FACED GYP. BD. W/ T-BAR GRID AT KITCHEN AREAS OR PROVIDE EQUAL USG PRODUCT
GYP-1	GYPSUM WALLBOARD PAINT WHITE WITH SEMI-GLOSS FINISH
CORNER GUARD	
CG-1	2"x2"x72" PVC CORNER GUARDS FROM TOP OF BASE COLOR: WHITE OWNER TO PROVIDE SPECIFICATION
FLOORING	
EVA-1	ENGINEERED INTERLOCKING TILE NOTES: PROVIDED BY OWNER, INSTALLED BY GC OWNER TO PROVIDE SPECIFICATION
PC-1	PAINTED CONCRETE BLACK EPOXY PAINT
RF-1	6 MM THICK RUBBER FLOORING ADHESIVE MANUFACUTER: MAPEI PRODUCT: ULTRABOND ECO 980 RUBBER FLOOR SUPPLIED BY OWNER ADHESIVE BY GC, INSTALLED BY GC
SC-1	PAINTED CONCRETE BLACK EPOXY PAINT
T-3	MANUFACTURER: FLORIDA TILE PRODUCT #: NY2LA SIZE: 12"x24" NAME: RIVERSIDE STEEL GROUT MANUFACTURER MAPEI PRODUCT: UCP COLOR: 5002 PEWTER
PAINT	
PT-1	COLOR: BLUE CHIP MANUFACTURER: SHERWIN WILLIAMS PAINT MATCH #: SW6959 FINISH: EGGSHELL ALTERNATES TO MATCH SHERWIN WILLIAMS #: PPG, BENJAMIN MOORE
PT-2	COLOR: CONFIDENT YELLOW MANUFACTURER: SHERWIN WILLIAMS PAINT MATCH #: SW6911 FINISH: SATIN ALTERNATES TO MATCH SHERWIN WILLIAMS #: PPG, BENJAMIN MOORE
PT-3	COLOR: EXUBERANT PINK MANUFACTURER: SHERWIN WILLIAMS PAINT MATCH #: SW 6480 FINISH: EGGSHELL ALTERNATES TO MATCH SHERWIN WILLIAMS #: PPG, BENJAMIN MOORE
PT-4	COLOR: BLACK MANUFACTURER: SHERWIN WILLIAMS PAINT MATCH #: PPG: BX50Y + 12 1/2 FINISH: EGGSHELL ALTERNATES TO MATCH SHERWIN WILLIAMS #: PPG, BENJAMIN MOORE
PT-7	COLOR: MINDFUL GRAY MANUFACTURER: SHERWIN WILLIAMS PAINT MATCH #: SW7016 FINISH: EGGSHELL ALTERNATES TO MATCH SHERWIN WILLIAMS #: PPG, BENJAMIN MOORE
PLASTIC LAMINATE	
PL-1	PRODUCT: WILSONART PLASTIC LAMINATE COLOR: DESIGNER WHITE D354 NOTES: CABINETS
PL-2	PRODUCT: WILSONART PLASTIC LAMINATE COLOR: DOVE GREY D92 NOTES: COUNTERTOPS
PL-3	WHITE MELAMINE NOTES: ADJUSTABLE SHELVING
WALLS	
BV-1	BRICK VENEER FURNISHED BY OWNER, INSTALLED BY GC MORTAR MANUFACTURER: VERSABOND #2 NAME: THIN-SET MORTAR
FRP-1	MANUFACTURER: MARLITE COLOR: WHITE PATTERN: SUBWAY TILE PATTERN
FRP-2	MANUFACTURER: MARLITE COLOR: WHITE PATTERN: PEBBLED
SS-1	STAINLESS STEEL STANDARD MILL 20 GA "FLAT" PROVIDE STAINLESS TRANSITIONS AS REQUIRED
T-1	PRODUCT: CANVAS MERINGUE II POLISHED CERAMIC TILE SKU: 100655299 SIZE: 3"x12" COLOR: WHITE GROUT PRODUCT: MAPEI 5027 SILVER ULTRACOLOR PLUS FA GROUT SKU: 100221316 COLOR: SILVER GROUT LINE: 1/8"
WOOD	
	MAPLE STAINED NOTES: WOOD DOOR FOR OFFICE, CLOSET, JANITOR ETC

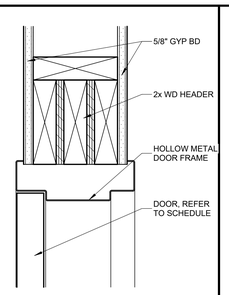

18 HM DOOR HEAD
SCALE: 3" = 1'-0"

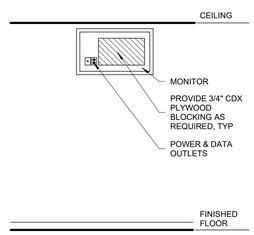

22 MONITOR DETAIL
SCALE: 3/8" = 1'-0"

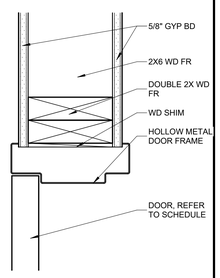

17 HM DOOR JAMB
SCALE: 3" = 1'-0"

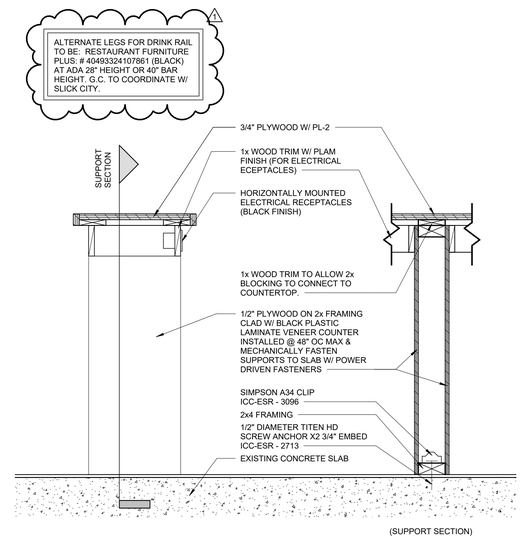

7 SEATING COUNTER SECTION
SCALE: 1 1/2" = 1'-0"

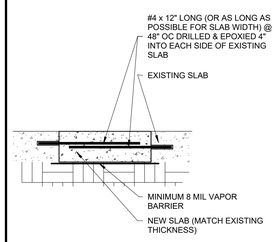

21 TRENCH FILL
SCALE: 1" = 1'-0"

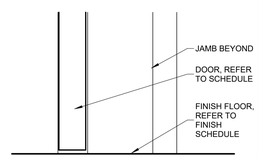

16 HM DOOR SILL
SCALE: 3" = 1'-0"

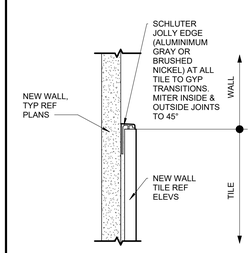

TRANS @ WALL
1 TILE TO GYP
SCALE: 6" = 1'-0"

Apogee
Architectural Partners
A Spirit Led Company
16775 ADDISON ROAD, SUITE 500
ADDISON, TX 75001
PH: (469) 960-2322

PLANS, MAPS, SPECIFICATIONS, STUDIES AND REPORTS NOT CONTAINING A SEAL IMPRINT ACCOMPANIED BY AN ORIGINAL SIGNATURE BY THE LICENSED PROFESSIONAL MAY HAVE BEEN FRAUDULENTLY ALTERED AND SHALL NOT BE CONSIDERED AN ORIGINAL COPY. ALL INFORMATION SHOULD BE DISREGARDED UNLESS VERIFIED BY THE PROFESSIONAL WHOSE SIGNATURE APPEARS BELOW.
COPYRIGHT PROTECTED
© 2025

ISSUE RECORD
DESCRIPTION DATE
ISSUE FOR PERMIT 06/22/2026

REVISION RECORD

NO	DATE	REVISION
1	08/11/26	CITY COMMENTS

PROFESSIONAL SEAL

06/22/26

REMODEL

PROJECT NAME

1100 W. MAIN ST.
NORMAN, OK 73069

PROJECT NUMBER
26-0061

SHEET TITLE
DOOR & WINDOW SCHEDULES

SHEET NUMBER
A601