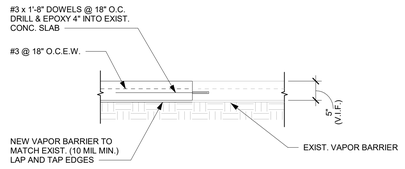

1 TYPICAL SLAB REPAIR SECTION
3/4" = 1'-0"

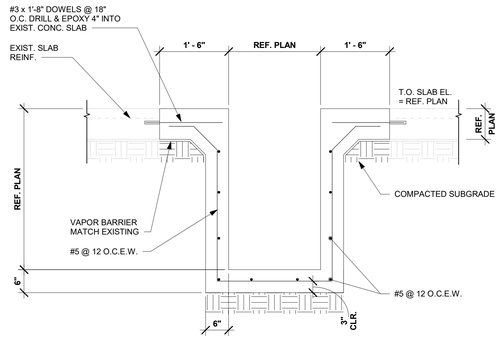

2 TYPICAL SECTION AT PIT
3/4" = 1'-0"

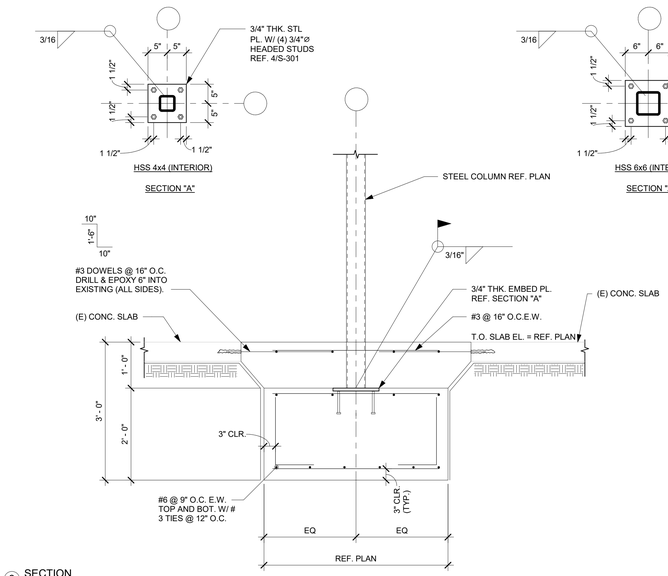

3 SECTION
3/4" = 1'-0"

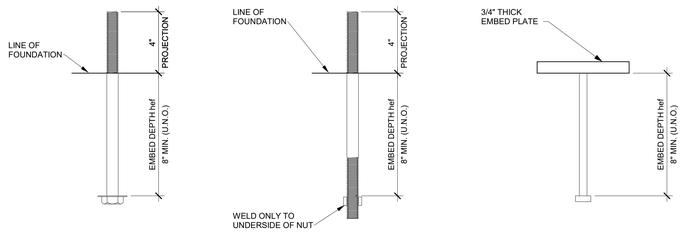

(a) HEADED (b) THREADED W/ NUT (c) EMBED PLATE W/ HEADED STUD

ANCHOR NOTE:

1. TYPE (a) OR (b) ANCHOR RODS ARE ACCEPTABLE FOR USE IN ALL CONDITIONS.
2. ALL BASE PLATES TO BE SET W/ LEVELING NUT & WASHER BELOW BASE PLATE.
3. ALL ANCHOR BOLTS TO BE 3/4"ø MIN. (U.N.O.)
4. ANCHOR BOLTS TO BE ASTM F1554, GR. 55 MATERIAL (U.N.O.).

4 TYPICAL ANCHOR BOLT DETAILS
3" = 1'-0"

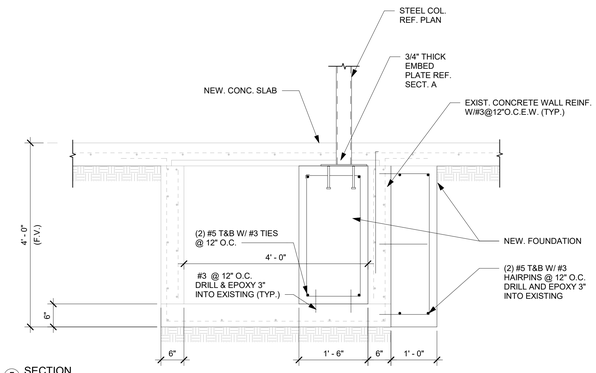

5 SECTION
3/4" = 1'-0"

NOTE: X-RAY AND MARK EXISTING TENDONS/REINF. PRIOR TO DRILLING. DO NOT DAMAGE EXISTING REINF.

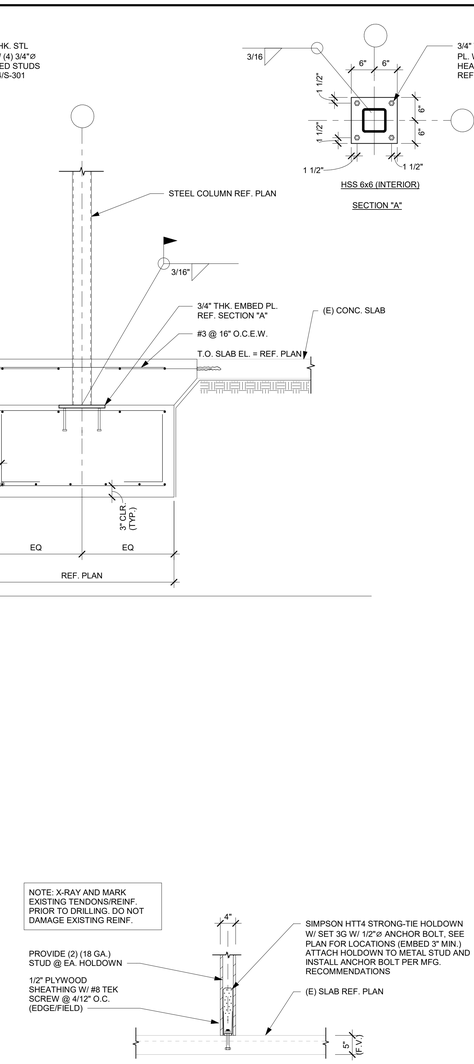

6 SECTION
3/4" = 1'-0"

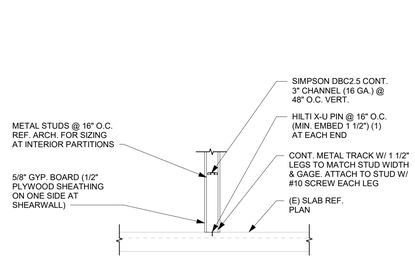

7 SECTION
3/4" = 1'-0"

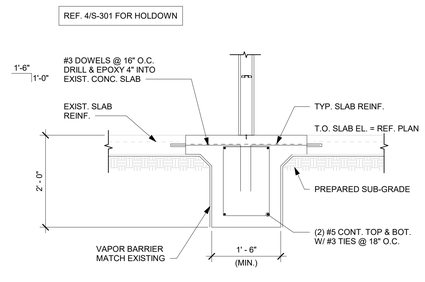

8 SECTION
3/4" = 1'-0"

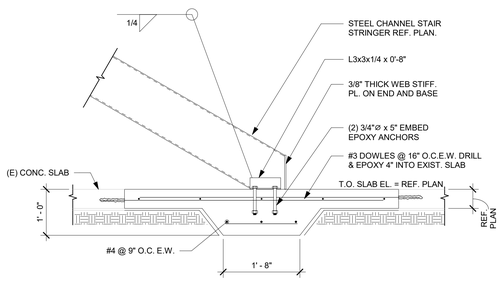

9 SECTION
3/4" = 1'-0"

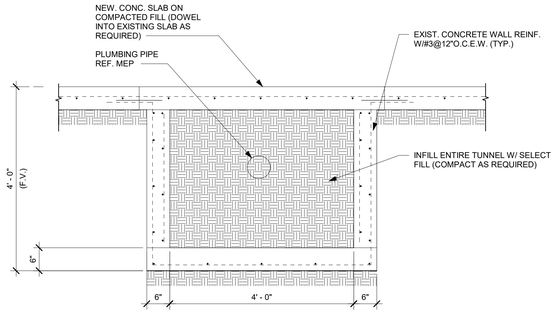

10 TUNNEL INFILL
3/4" = 1'-0"

Apogee
Architectural Partners
A Dpld Ltd Company
16775 ADDISON ROAD, SUITE 350
ADDISON, TX 75001
PH: (469) 960-2322

PLANS, MAPS, SPECIFICATIONS, STUDIES AND REPORTS NOT CONTAINING A SEAL IMPRINT ACCOMPANIED BY AN ORIGINAL SIGNATURE BY THE LICENSED PROFESSIONAL MAY HAVE BEEN FRAUDULENTLY ALTERED AND SHALL NOT BE CONSIDERED AN ORIGINAL COPY. ALL INFORMATION SHOULD BE DISREGARDED UNLESS VERIFIED BY THE PROFESSIONAL WHOSE SIGNATURE APPEARS BELOW. COPYRIGHT PROTECTED
© 2025

ISSUE RECORD

DESCRIPTION	DATE
ISSUE FOR PERMIT	6/22/2026

REVISION RECORD

NO	DATE	REVISION

PROFESSIONAL SEAL

REGISTERED PROFESSIONAL ENGINEER
RONALD A. ROBERTS
17105
OKLAHOMA

Ronald Roberts Associates, Inc.
Consulting Engineers
2946 N. Stemmons Freeway
Dallas, Texas 75247-6103
Phone: (214) 637-6299
www.rara.net

REMODEL

PROJECT NAME

SLICK CITY

1100 W. MAIN ST.
NORMAN, OK 73069

PROJECT NUMBER
26-0061

SHEET TITLE
FOUNDATION SECTIONS & DETAILS

SHEET NUMBER

S-301