EXISTING BUILDING
NO WORK UNLESS
NOTED OTHERWISE

NEW ADDITION

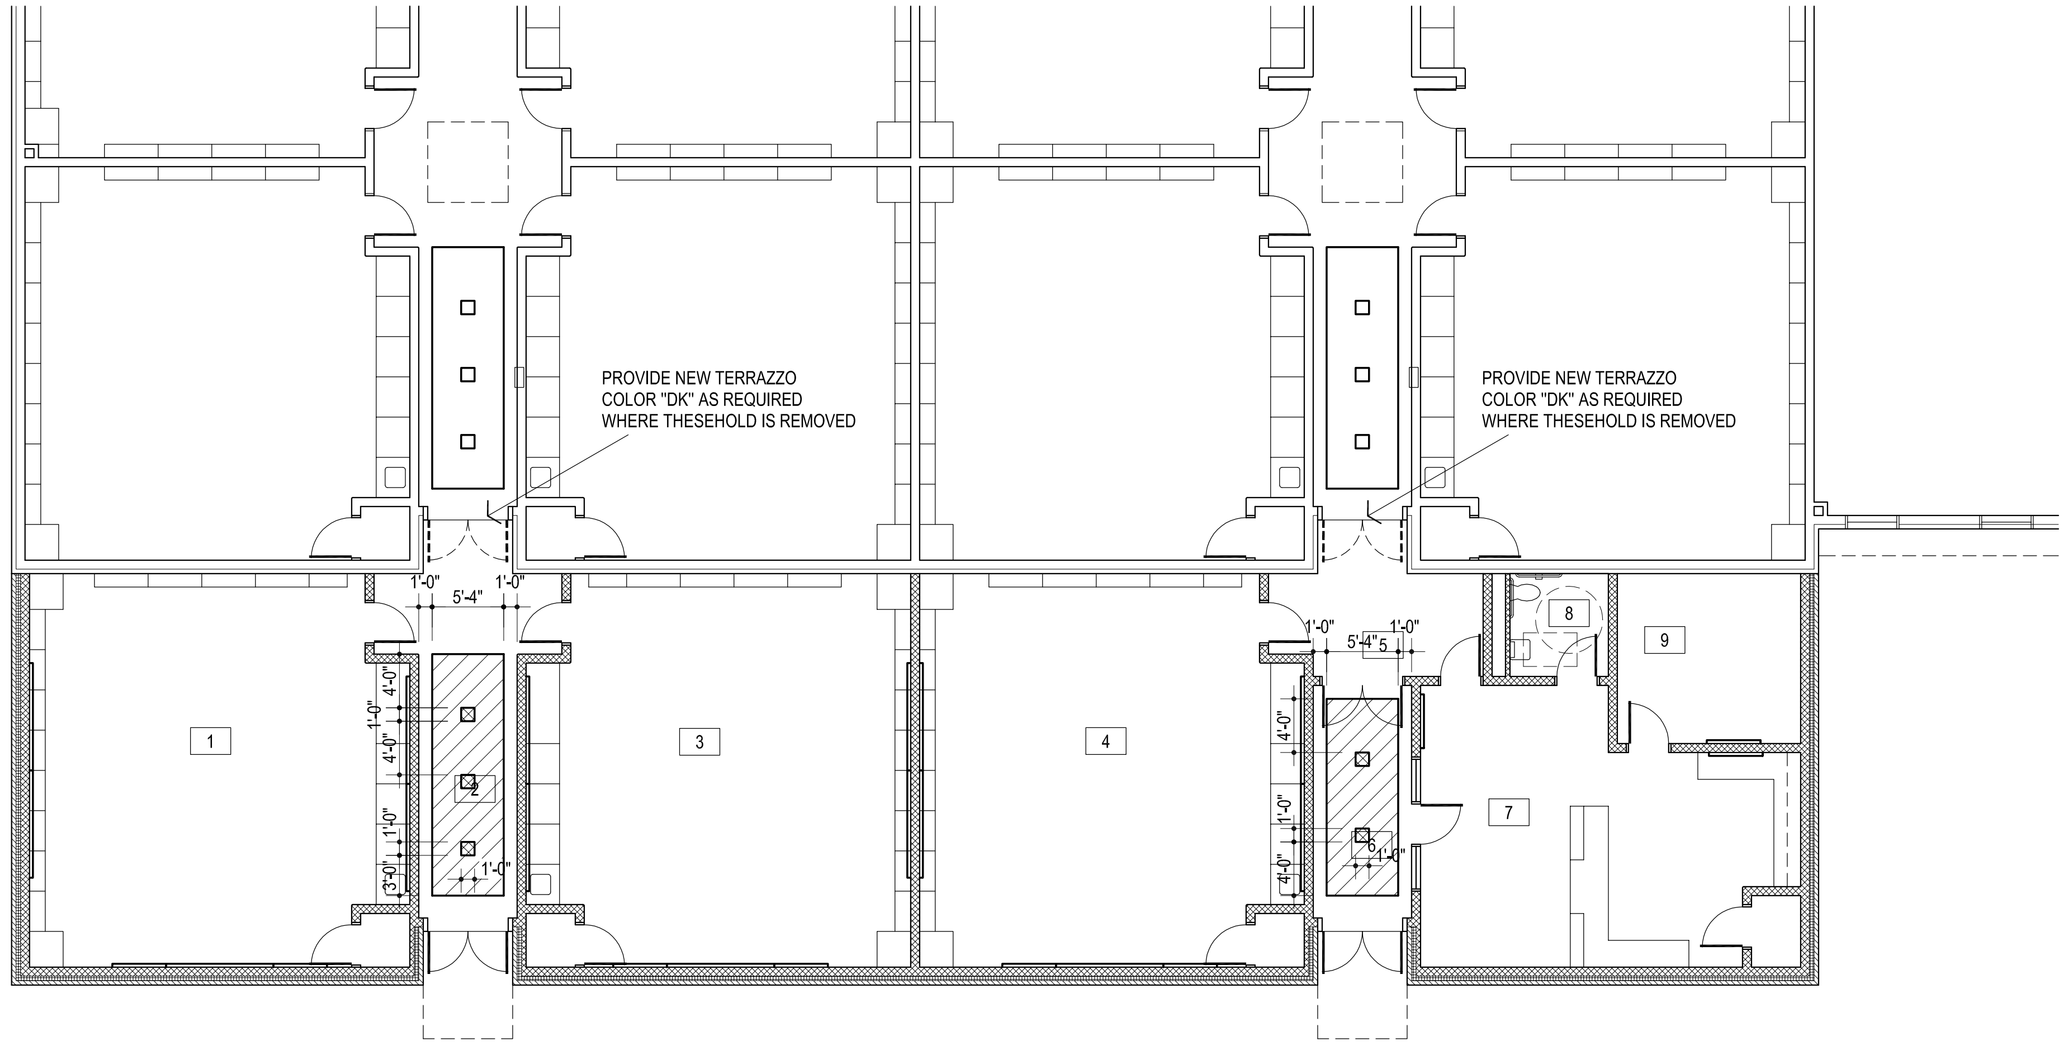

NORTH

1 TERAZZO TILE FLOOR PLAN

1/8" = 1'-0"

RESILIENT TERRAZZO LEGEND:

- WALL BASE & BORDERS - COLOR "DK" (10)
- FIELD COLOR "LT" (11)
- ACCENT COLOR "BLK" (12)

REFER TO ROOM FINISH SCHEDULE FOR LOCATIONS OF RESILIENT TERRAZZZO TILE

AGP
the Abla Griffin Partnership L.L.C.

201 N. BROADWAY
SUITE 210
MOORE, OK. 73160
405.735.3477
AGP@theAGP.net
www.theAGP.net

KFC ENGINEERING
STRUCTURAL

SALAS O'BRIEN
MECHANICAL / ELECTRICAL

STATE OF OKLAHOMA
MICHAEL L. ABLA
2639
OKLAHOMA CITY, OKLAHOMA
REGISTERED ARCHITECT

4/25/22

CG
drawn by

MA
checked by

APRIL 2022
date

revisions

MOORE PUBLIC SCHOOLS
BOARD OF EDUCATION
MOORE, OKLAHOMA

MOORE Public Schools
LEARNING FOR LIFE

NEW 2022 CLASSROOM ADDITION -
SOUTH LAKE
ELEMENTARY SCHOOL

sheet no:

A106

OWNERSHIP USE OF DOCUMENTS:

AGP EXPRESSLY RESERVES ITS COPYRIGHT AND OTHER PROPERTY RIGHTS OF ALL PLANS AND DRAWINGS DESIGNED AND/OR PRODUCED. PLANS AND DRAWINGS ARE NOT TO BE REPRODUCED IN ANY FORM OR MANNER WITHOUT THE EXPRESSED WRITTEN CONSENT OF AGP.