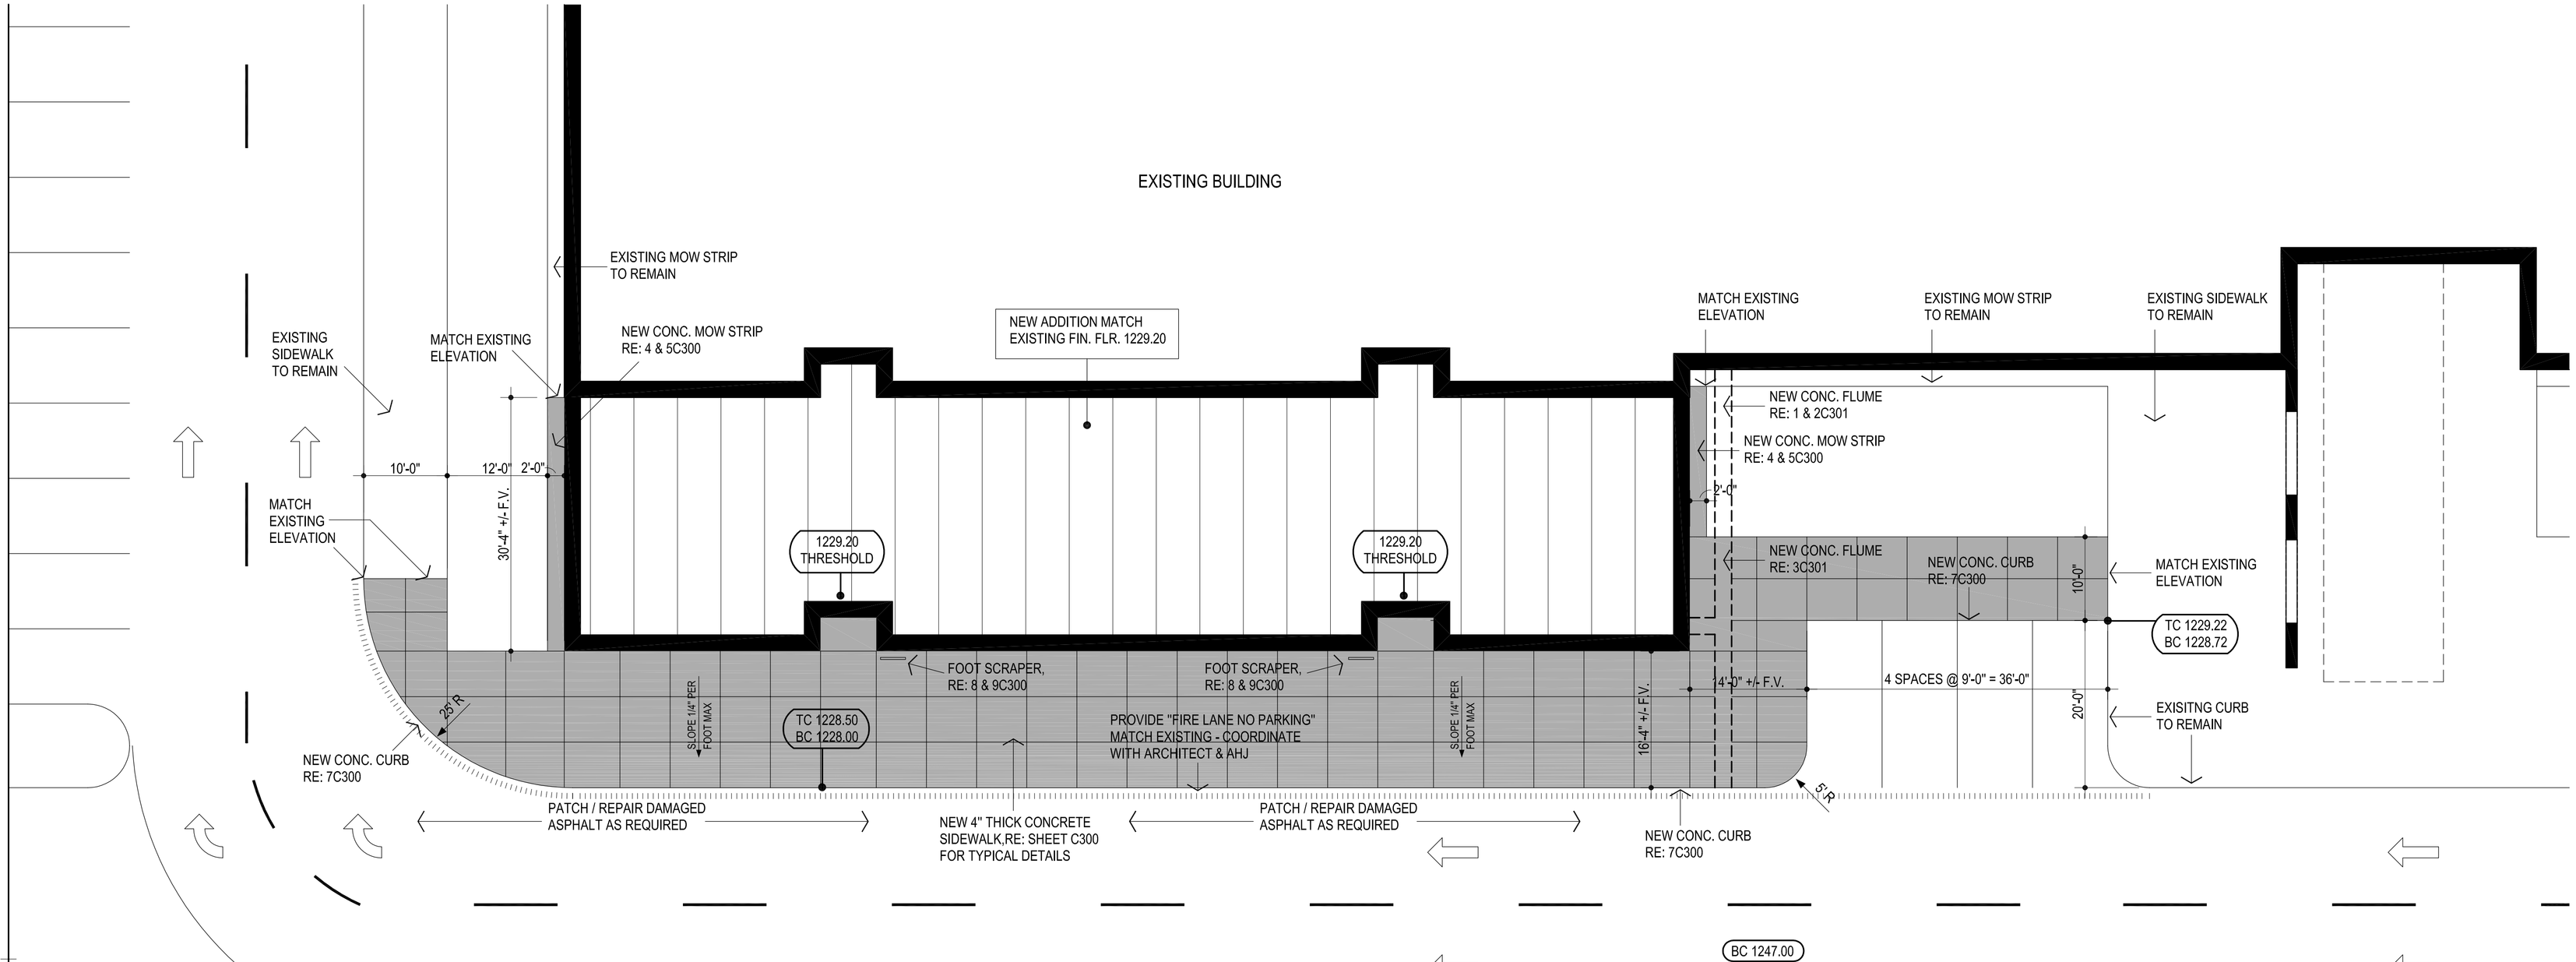

NORTH

1 GRADING / PAVING PLAN

1" = 10'-0"

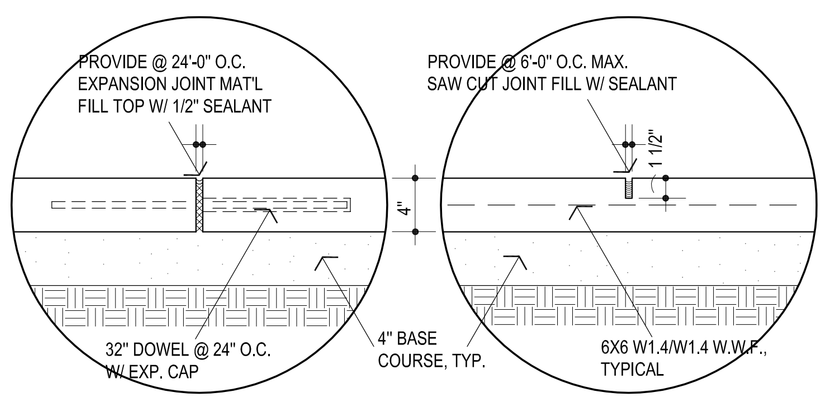

2 SIDEWALK EXP. JOINT

3 SIDEWALK CONTROL JT.

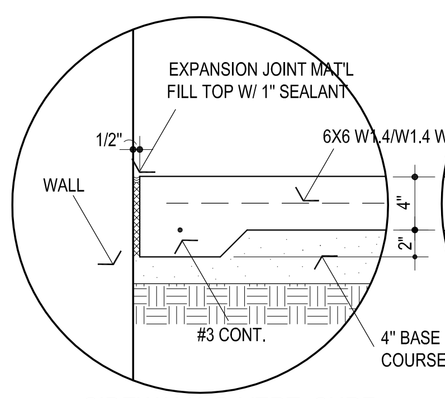

4 SIDEWALK @ VERT. SURF.

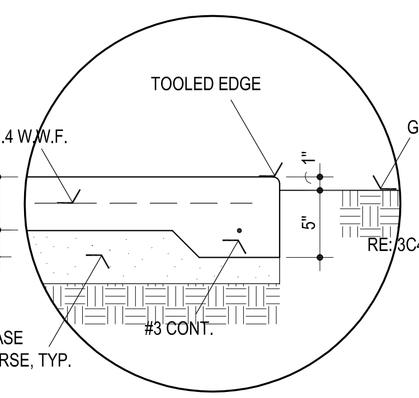

5 SIDEWALK EDGE

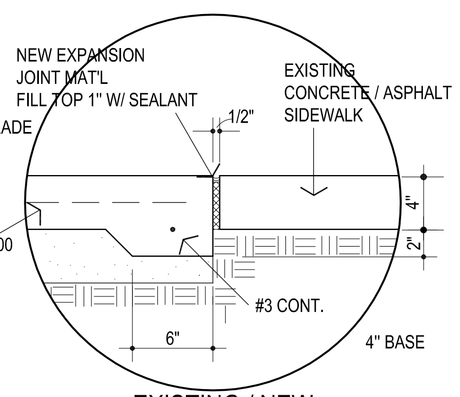

6 EXISTING / NEW CONCRETE SIDEWALK

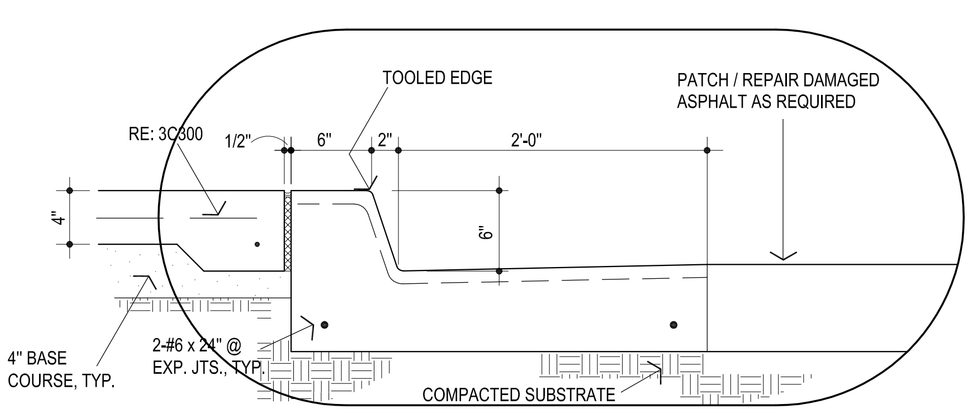

7 SIDEWALK / CONC. CURB

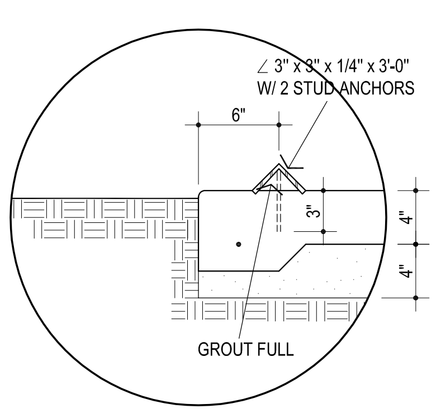

8 FOOT SCRAPER

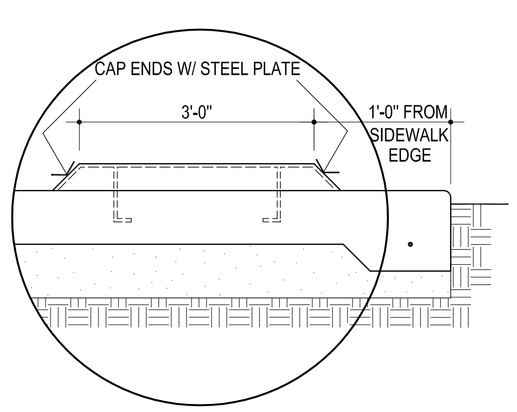

9 FOOT SCRAPER

NOT TO SCALE

2 TOTAL LOCATIONS - COORDINATE WITH ARCHITECT

NOTE :

1. AS PER EXISTING DOCUMENTATION THE EXISTING GRADING IS ADEQUATE TO PROVIDE POSITIVE DRAINAGE AWAY FROM NEW ADDITION FIELD VERIFY & COORDINATE WITH ARCHITECT. SET FINAL GRADING ELEVATIONS AS REQUIRED TO INSURE A MAXIMUM SLOPE OF 1:20 FROM NEW DOORS
2. AFTER COMPLETION OF GRADING, CONTRACTOR SHALL FINE GRADE ALL DISTURBED SOIL W/ IN PROJECT LIMITS & PREPARE FOR NEW SOD. COORDINATE W/ OWNER & ARCHITECT.

AGP
the Abla Griffin Partnership L.L.C.
201 N. BROADWAY
SUITE 210
MOORE, OK. 73160
405.735.3477
AGP@theAGP.net
www.theAGP.net

KFC ENGINEERING
STRUCTURAL

SALAS O'BRIEN
MECHANICAL / ELECTRICAL

STATE OF OKLAHOMA
MICHAEL L. ABLA
2639
OKLAHOMA CITY, OKLAHOMA
REGISTERED ARCHITECT
4/25/22

CG
drawn by

MA
checked by

APRIL 2022
date

revisions

MOORE PUBLIC SCHOOLS
BOARD OF EDUCATION
MOORE, OKLAHOMA

MOORE Public Schools
LEARNING FOR LIFE

NEW 2022 CLASSROOM ADDITION -
SOUTH LAKE ELEMENTARY SCHOOL

sheet no:

C300

OWNERSHIP USE OF DOCUMENTS:

AGP EXPRESSLY RESERVES ITS COPYRIGHT AND OTHER PROPERTY RIGHTS OF ALL PLANS AND DRAWINGS DESIGNED AND/OR PRODUCED. PLANS AND DRAWINGS ARE NOT TO BE REPRODUCED IN ANY FORM OR MANNER WITHOUT THE EXPRESSED WRITTEN CONSENT OF AGP.