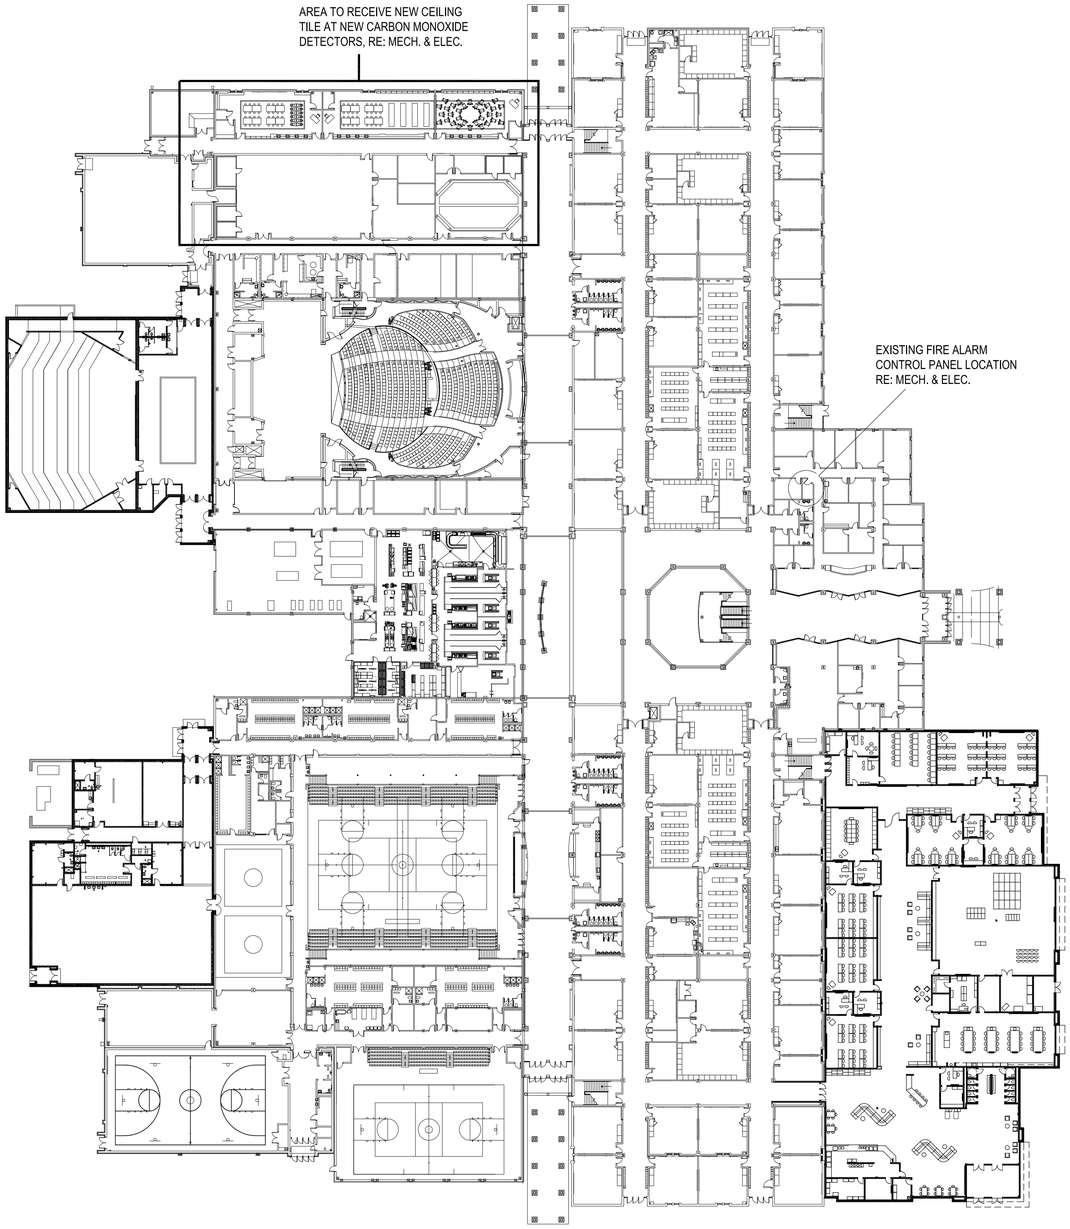

NORTH

1 OVERALL FIRST FLOOR

1" = 40'-0"

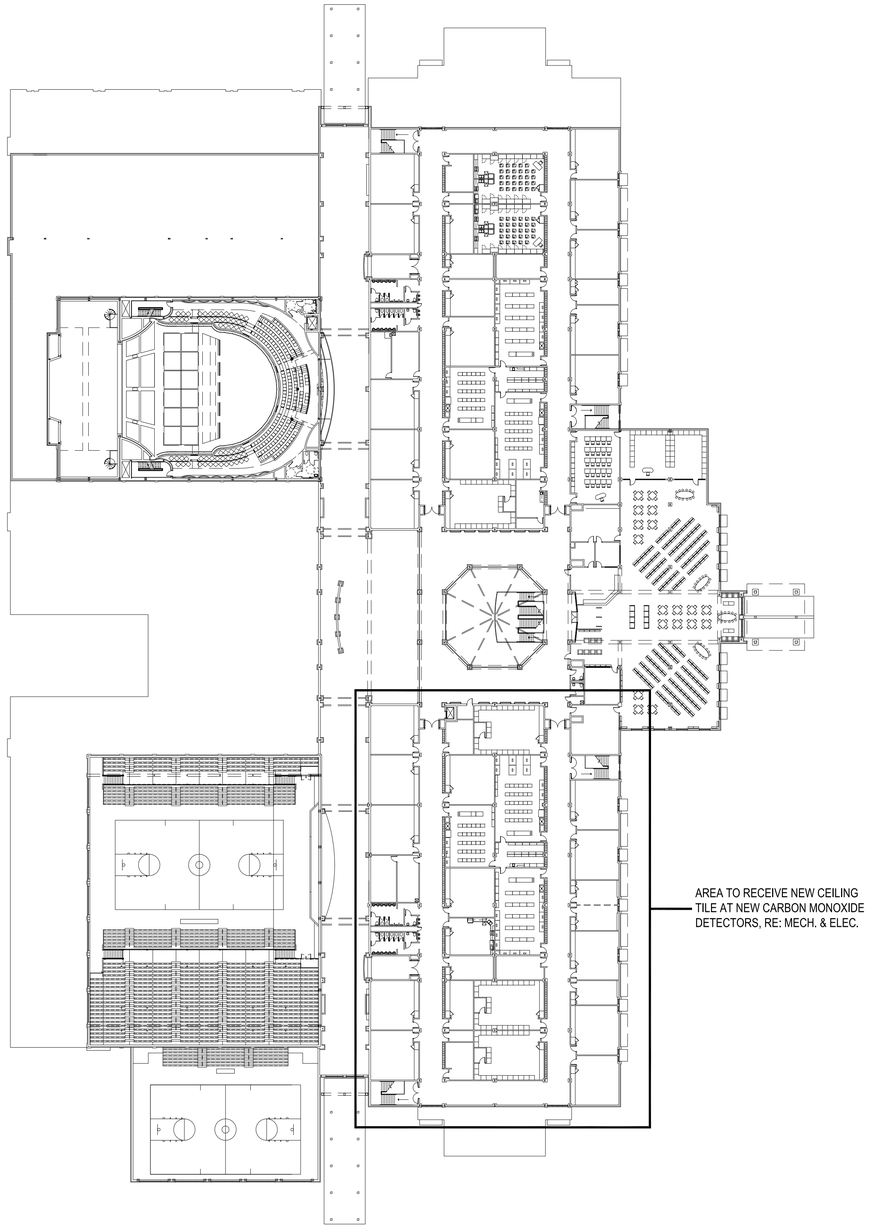

NORTH

2 OVERALL SECOND FLOOR

1" = 40'-0"

GENERAL NOTE:

2X2 TILE AT CEILING DEVICES (I.E. SMOKE DETECTORS, INTERCOM DEVICES, ETC.) - SQUARE EDGE:
1. GENESIS 24" X 24". PROVIDE AS NOTED IN I.T. SPECIFICATION OR AS REQUIRED BY MPS PERSONNEL.
2. FINISH: BOARD FINISH SHALL BE A FACTORY-APPLIED SMOOTH PRO-WHITE PVC.
4. NONCOMBUSTIBILITY: BOARD SHALL MEET CLASS 25-FEDERAL SPECIFICATION SS-S-118B, ASTM E-84; AND, CLASSIFIED BY UNDERWRITER'S LABORATORIES FOR FLAME SPREAD INDEX 0-25.
5. TYPE EXAMPLE AND MANUFACTURER:
A. GENESIS NO. 740-00 / ITEM #504856.

AGP
the Abla Griffin Partnership L.L.C.

313 S. E. 5th Street
MOORE, OK. 73160
405.735.3477
AGP@theAGP.net
www.theAGP.net

KFC ENGINEERING
STRUCTURAL

SALAS O'BRIEN
MECHANICAL / ELECTRICAL

STATE OF OKLAHOMA
MICHAEL L. ABLA
2639
REGISTERED ARCHITECT

3/2/26

CG
drawn by

MA
checked by

MARCH 2026
date

revisions

MOORE PUBLIC SCHOOLS

SOUTHMOORE HIGH SCHOOL HVAC UPGRADES

sheet no:

A103

FLOOR PLAN

OWNERSHIP USE OF DOCUMENTS:

AGP EXPRESSLY RESERVES ITS COPYRIGHT AND OTHER PROPERTY RIGHTS OF ALL PLANS AND DRAWINGS DESIGNED AND/OR PRODUCED. PLANS AND DRAWINGS ARE NOT TO BE REPRODUCED IN ANY FORM OR MANNER WITHOUT THE EXPRESSED WRITTEN CONSENT OF AGP.