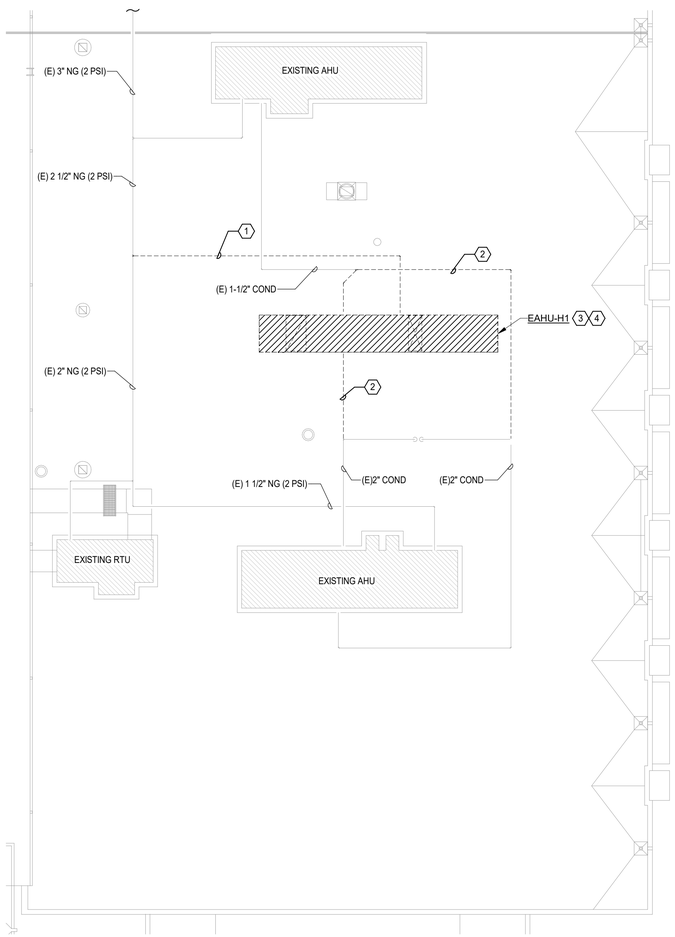

N

1 **MECHANICAL DEMOLITION ROOF PLAN - AHU-H1**
Scale: 1/16" = 1'-0"

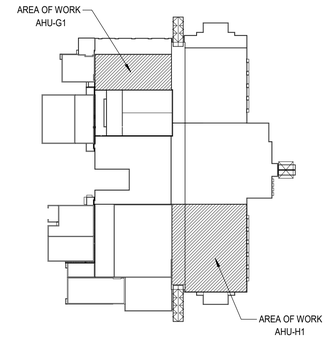

N

KEY PLAN
Scale: 1" = 160'-0"

GENERAL DEMOLITION NOTES

1. PROVIDE OWNER WITH FIRST RIGHT OF REFUSAL ON ALL DEMO'D EQUIPMENT.
2. DISPOSE OF ALL DEMO'D EQUIPMENT THAT IS NOT BEING RETAINED IN A LEGAL MANNER.
3. PATCH ALL PENETRATIONS THAT ARE NOT BEING REUSED. COORDINATE WITH GENERAL CONTRACTOR.

KEYED NOTES

1	REMOVE ALL GAS PIPING FROM ROOFTOP UNIT BACK TO MAIN. REMOVE ALL PRESSURE REGULATORS AND SHUT-OFF VALVES.
2	REMOVE CONDENSATE PIPE FROM RTU CONNECTION TO MAIN LINE CONNECTION.
3	REMOVE AHU AND CURB. INSULATE AND SEAL AIR TIGHT EXISTING ROOF PENETRATIONS THAT WILL NOT BE REUSED.
4	DISCONNECT SMOKE DUCT DETECTOR WIRING FOR REMOTE TEST STATION. CAP TEMPORARILY. LOCATION SHALL BE REUSED WITH NEW UNIT.

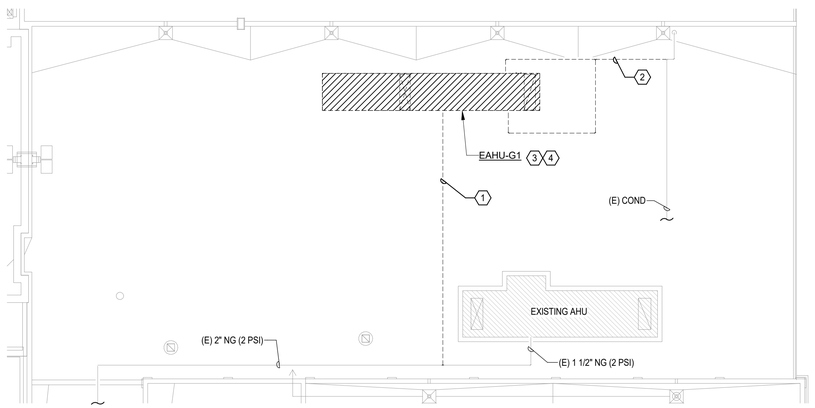

N

2 **MECHANICAL DEMOLITION ROOF PLAN - AHU-G1**
Scale: 1/16" = 1'-0"

AGP
the Abla Griffin Partnership L.L.C.

313 S. E. 5th Street
MOORE, OK. 73160
405.735.3477
AGP@theAGP.net
www.theAGP.net

CEDAR CREEK
CIVIL

KFC ENGINEERING
STRUCTURAL

SALAS O'BRIEN
MECHANICAL / ELECTRICAL

KF
drawn by

DG
checked by

MARCH 2026
date

REVISIONS

Δ	DESCRIPTION	DATE

MOORE PUBLIC SCHOOLS

SOUTHMOORE HIGH SCHOOL HVAC REPLACEMENT

sheet no:

MD201

Salas O'Brien
Salas O'Brien, Inc. - Oklahoma City
2900 S. Telephone Road, Suite 120
Moore, OK 73160
CA#: 9820 Expiration Date: 06/30/2027
Salas O'Brien Project Number: 2550-02191-00

OWNERSHIP USE OF DOCUMENTS:

AGP EXPRESSLY RESERVES ITS COPYRIGHT AND OTHER PROPERTY RIGHTS OF ALL PLANS AND DRAWINGS DESIGNED AND/OR PRODUCED. PLANS AND DRAWINGS ARE NOT TO BE REPRODUCED IN ANY FORM OR MANNER WITHOUT THE EXPRESSED WRITTEN CONSENT OF AGP.