CERTIFICATE OF SURVEY:

I, Kenneth R. Shuford, a Registered Land Surveyor of the State of Oklahoma, do hereby certify that the hereon shown drawing represents a topographic survey made on the ground under my supervision on the 10th day of October, 2024, which was the last date the site was visited. Said survey was for the purpose of determining existing surface conditions per found existing monuments, no other responsibility is herewith assumed or implied.

BASIS OF BEARINGS:
HORIZONTAL AND VERTICAL CONTROL IS BASED UPON OKLAHOMA STATE PLANE COORDINATE SYSTEM OF 1983 (NAD83), NORTH ZONE, ELEVATION DATUM NAVD 88

LEGEND:

- SUBJECT BOUNDARY
- CENTERLINE ROAD
- BUILDING OVERHANG
- CHAIN LINK FENCE
- SANITARY SEWER
- STORM SEWER

TC TOP OF CURB
G GUTTER
CONC CONCRETE
HCP HANDICAP PARKING
HANDICAP PARKING SIGN
GUARD POST
FH FIRE HYDRANT
SET MONUMENT
FOUND MONUMENT
LP LIGHT POLE
SANITARY SEWER MANHOLE
SCO SANITARY SEWER CLEANOUT
STORM DRAIN MANHOLE
TRANSFORMER

LINE	BEARING	DISTANCE
L1	N 89°50'40" W	36.00'
L2	N 00°30'08" W	50.72'
L3	N 11°34'25" E	50.74'

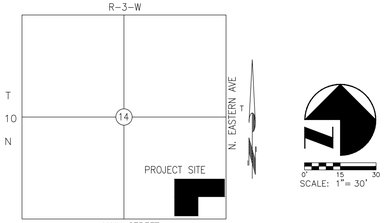

VICINITY MAP
(NOT TO SCALE)

SCALE: 1" = 30'

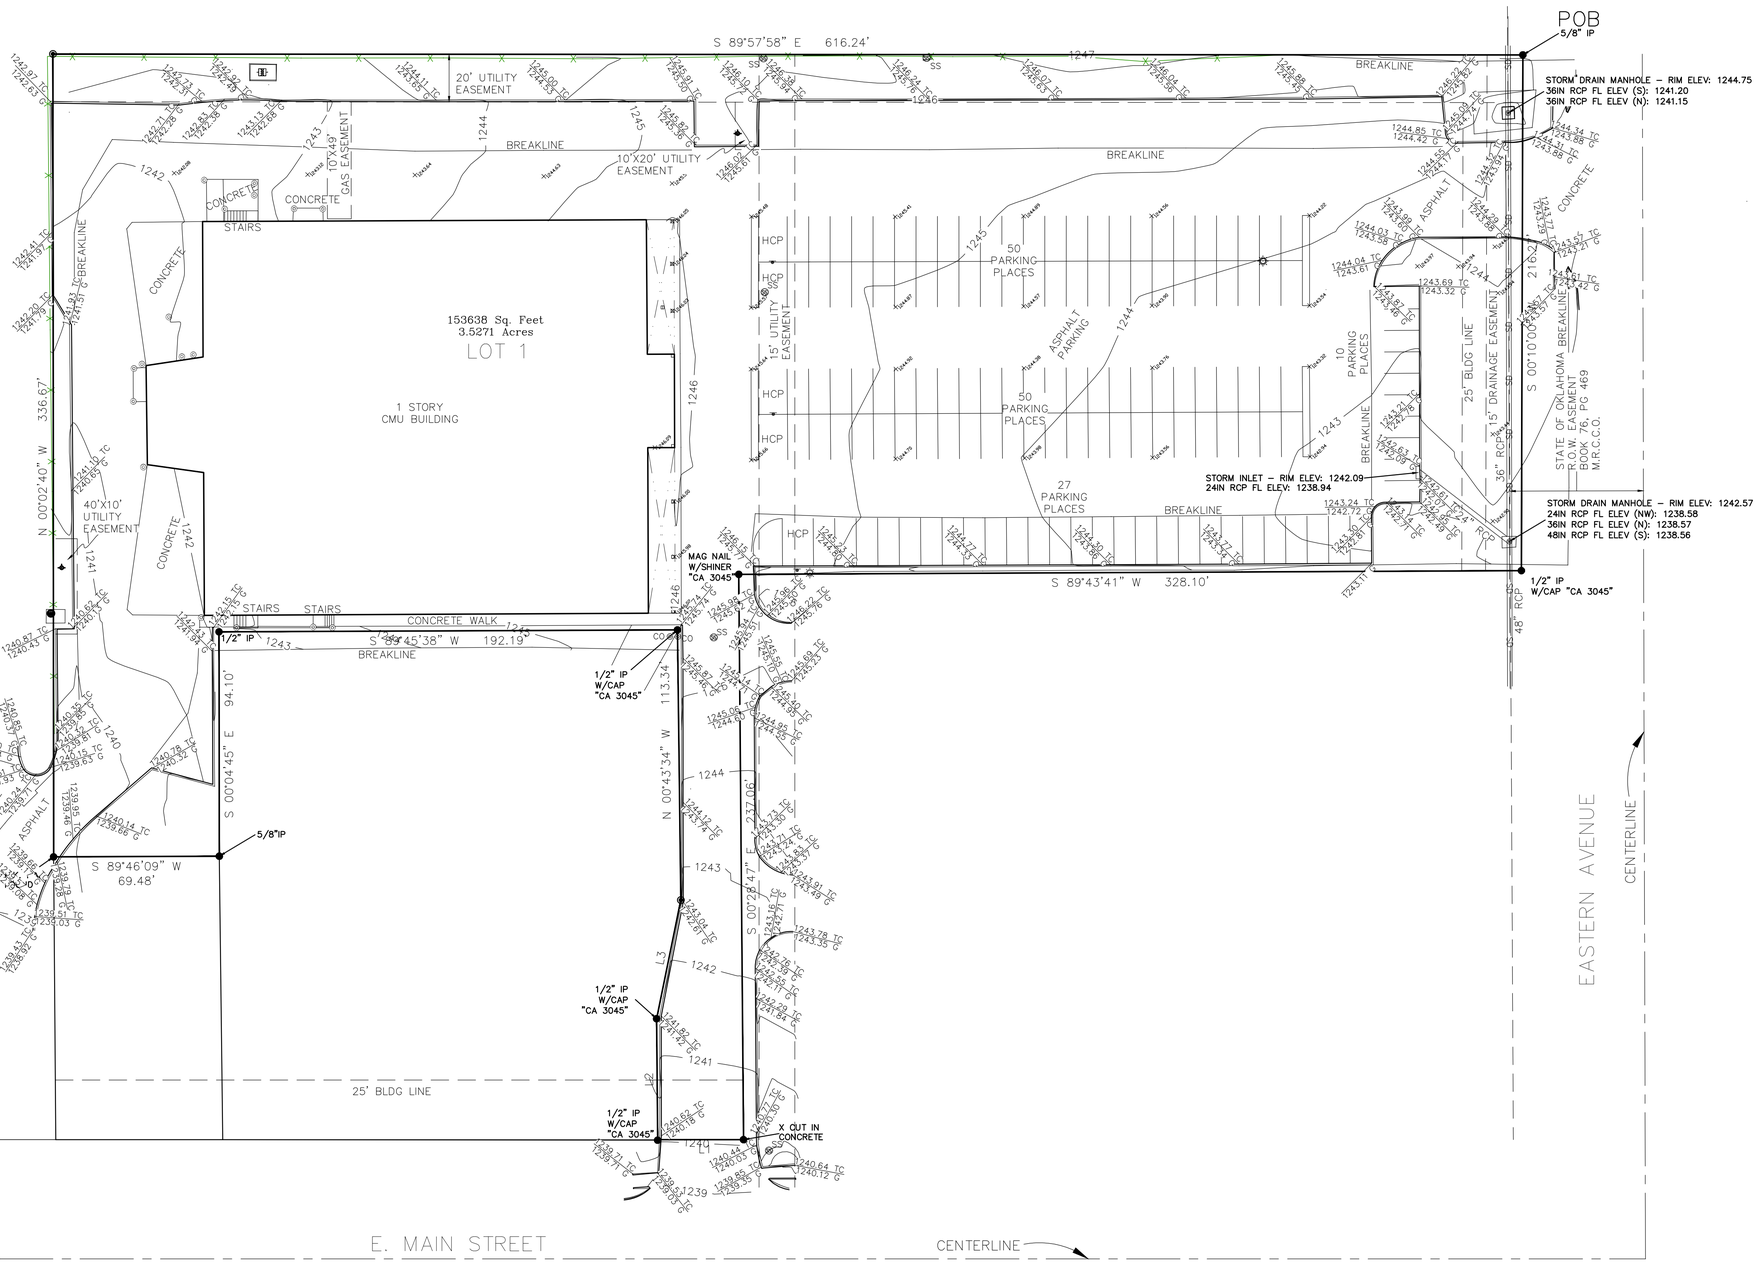

This drawing is an instrument of Service and shall remain the property of Delta Surveying Company, whether the project for which it is prepared is executed or not. The reproduction shall create a "Privity of Contract" between Delta Surveying Company and any person or entity in possession of a copy. Ideas contained herein, shall not be used, copied or restored without the written permission of Delta Surveying Company.

Submissions or distribution of this drawing to meet official regulatory requirements or for other purposes in connection with the project is not to be construed as publication in derogation of any of the rights of Delta Surveying Company.

Any abridgment or violation of the rights of Delta Surveying Company will be prosecuted to the fullest extent possible under the law.

Revisions

No.	Date	Description

Project No. 122-75-24
Designed By MMF
Drawn By MMF
Approved By KRS
Bk. No.
Date: 10/08/2024

DELTA SURVEYING CO.
201 N.E. 38TH TERRACE, SUITE A, OKLAHOMA CITY, OKLAHOMA 73105
405-521-9453 FAX 405-521-9454
TEL. 405-989-9984
CA # 990 Expires 6-30-26

ACP
PLATTE COOLE MOORE
TOPOGRAPHIC SURVEY
10/08/2024

SEAL

Kenneth R. Shuford
Okla. L.S. #1360

Sheet No.
1 of 1