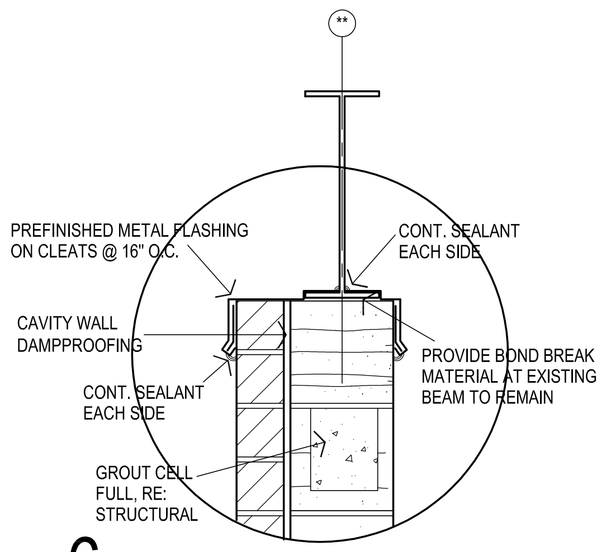

6

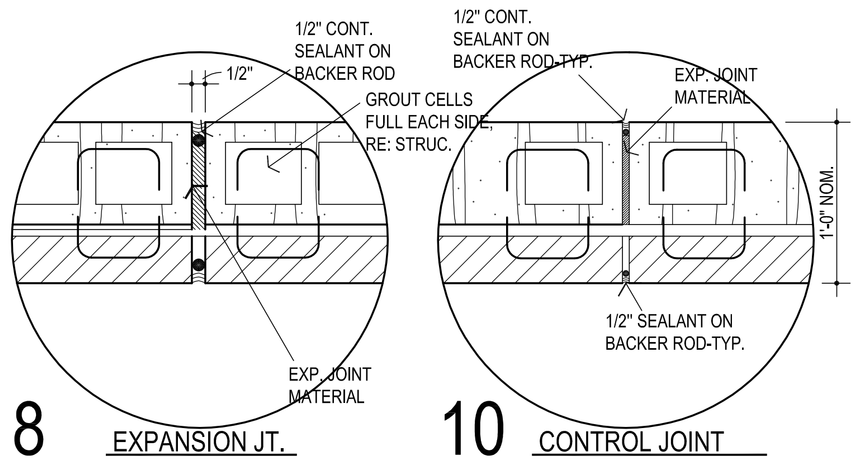

8 EXPANSION JT.

10 CONTROL JOINT

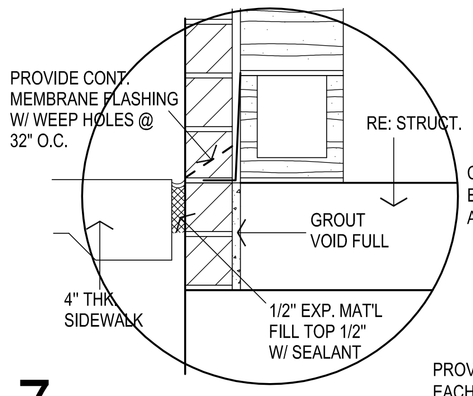

7

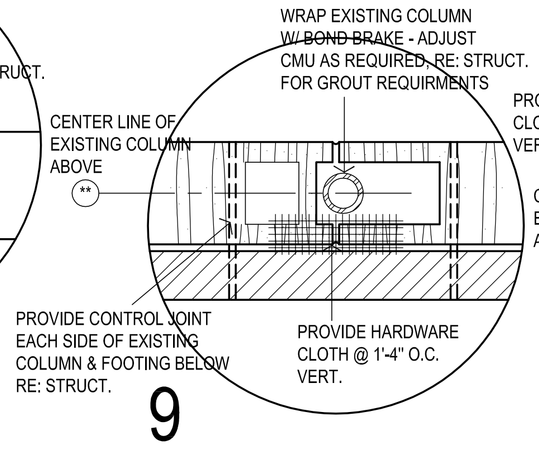

9

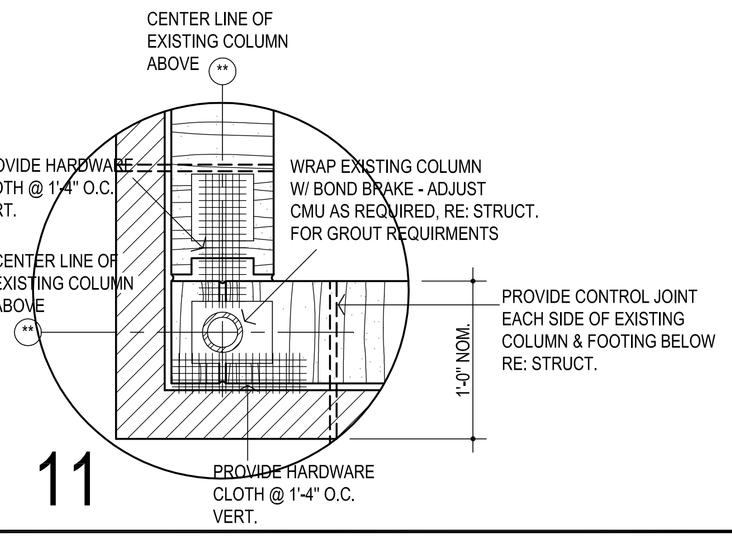

11

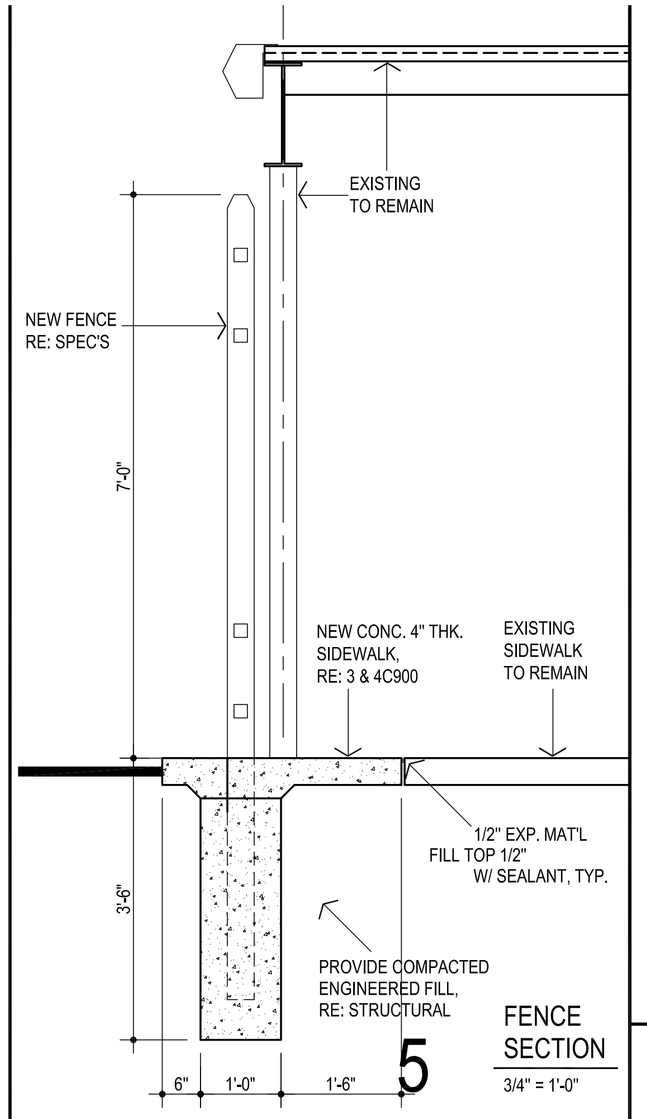

5 FENCE SECTION

3/4" = 1'-0"

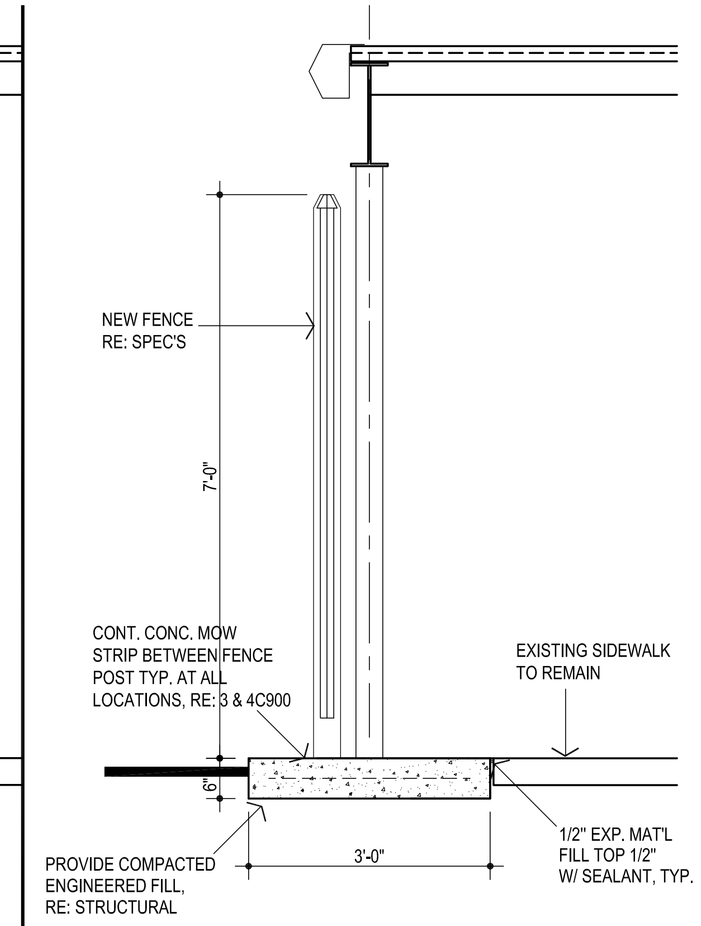

12 FENCE SECTION BETWEEN NEW FOOTINGS

3/4" = 1'-0"

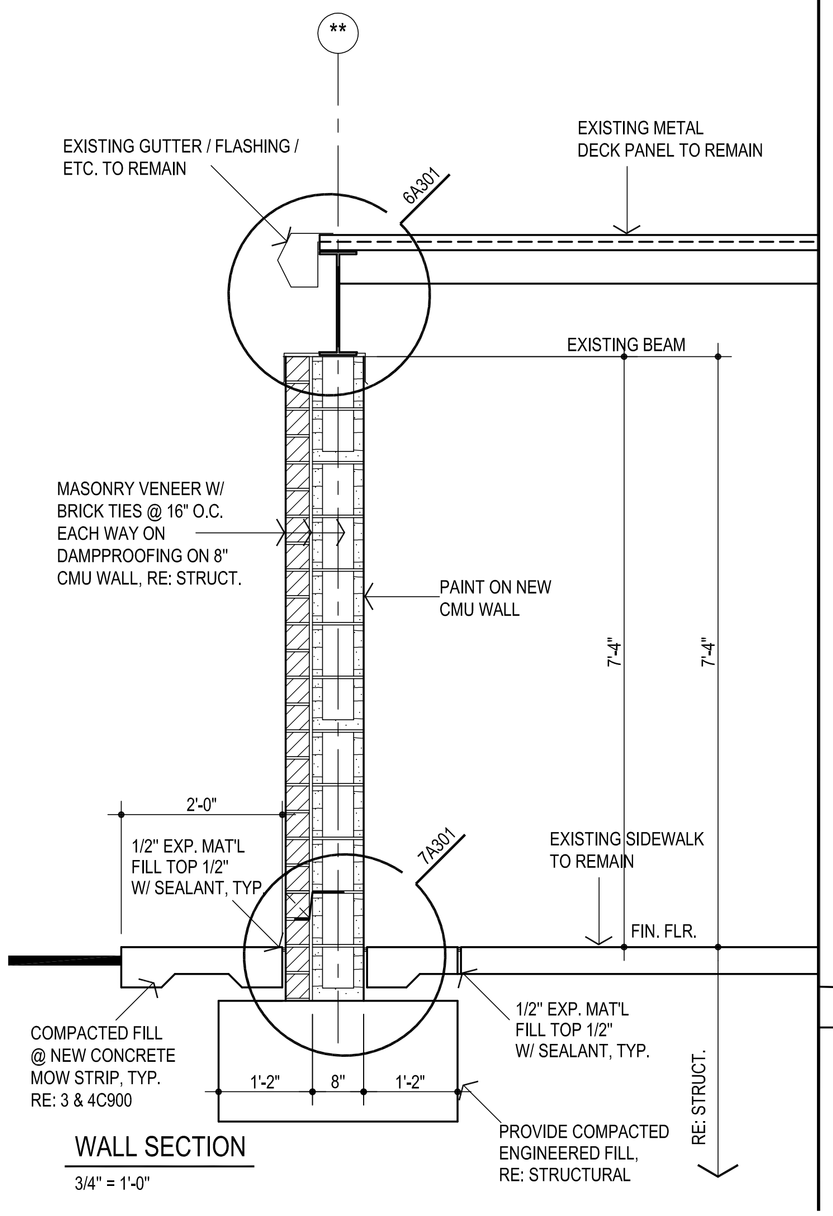

1 WALL SECTION

3/4" = 1'-0"

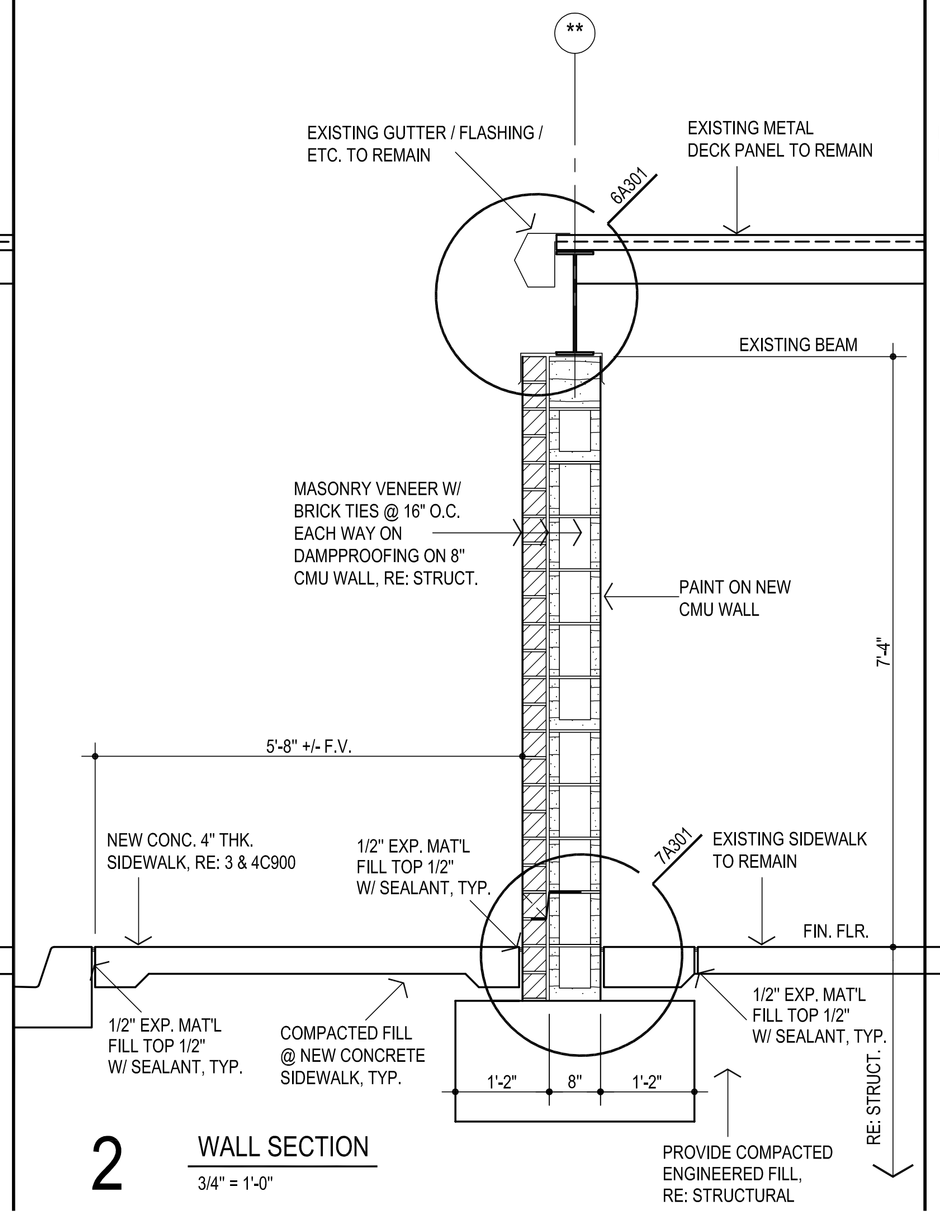

2 WALL SECTION

3/4" = 1'-0"

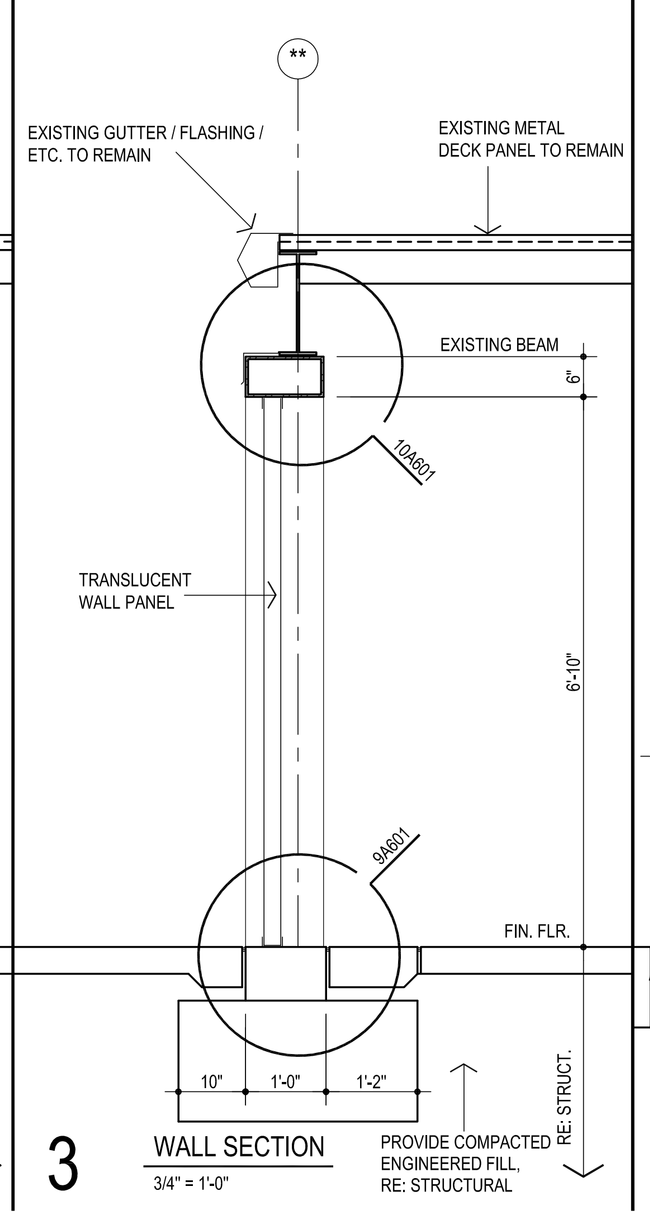

3 WALL SECTION

3/4" = 1'-0"

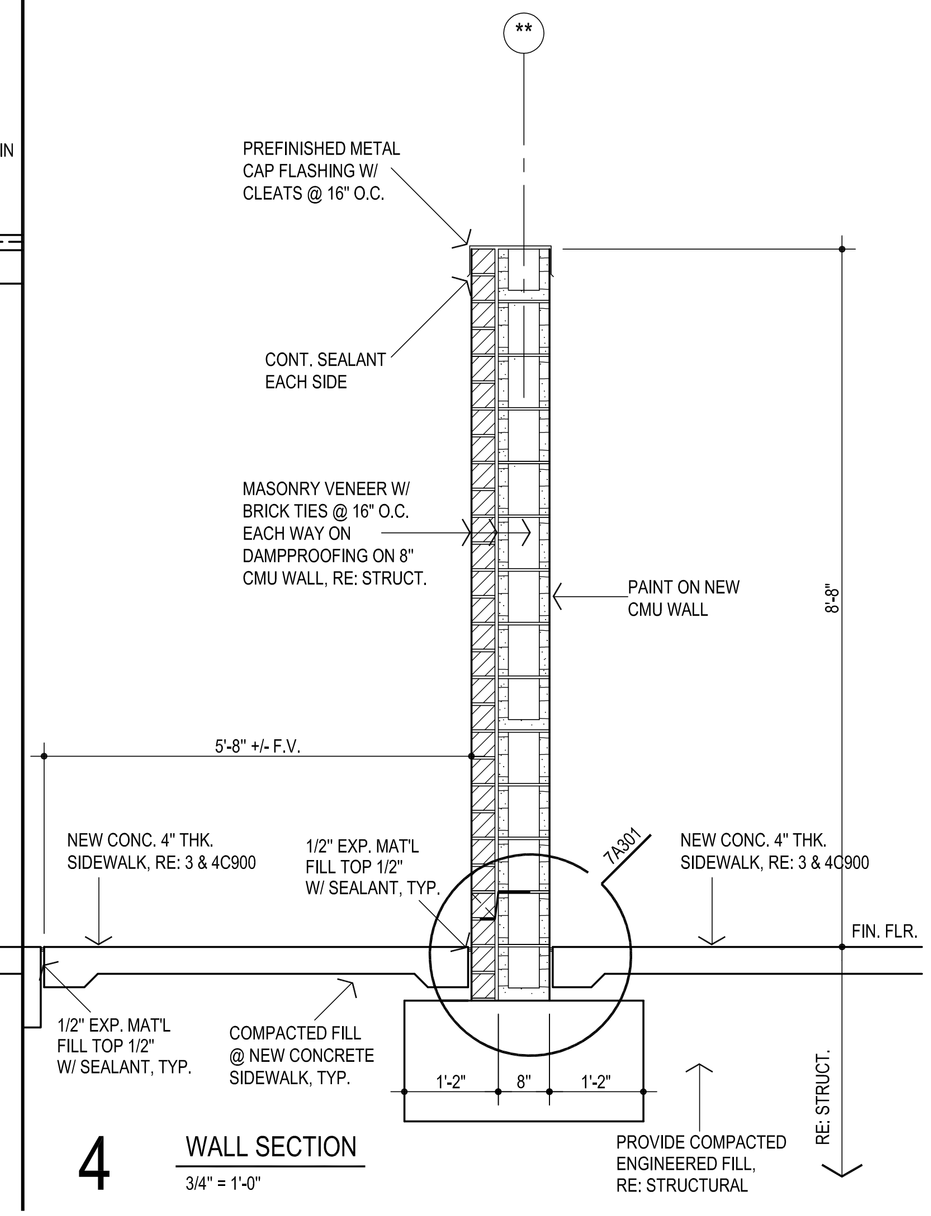

4 WALL SECTION

3/4" = 1'-0"

AGP
the Abla Griffin Partnership L.L.C.

201 N. BROADWAY
SUITE 210
MOORE, OK. 73160
405.735.3477
AGP@theAGP.net
www.theAGP.net

KFC ENGINEERING
STRUCTURAL

SALAS O'BRIEN
PLUMBING / MECHANICAL / ELECTRICAL

STATE OF OKLAHOMA
MICHAEL L. ABLA
2639
REGISTERED ARCHITECT
5/2/24

CG
drawn by

MA
checked by

MAY 2024
date

revisions

MOORE PUBLIC SCHOOLS
BOARD OF EDUCATION
MOORE, OKLAHOMA

MOORE Public Schools
LEARNING FOR LIFE

RED OAK
ELEMENTARY SCHOOL
SECURITY UPGRADES

sheet no:

A303

WALL SECTIONS

OWNERSHIP USE OF DOCUMENTS:

AGP EXPRESSLY RESERVES ITS COPYRIGHT AND OTHER PROPERTY RIGHTS OF ALL PLANS AND DRAWINGS DESIGNED AND/OR PRODUCED. PLANS AND DRAWINGS ARE NOT TO BE REPRODUCED IN ANY FORM OR MANNER WITHOUT THE EXPRESSED WRITTEN CONSENT OF AGP.