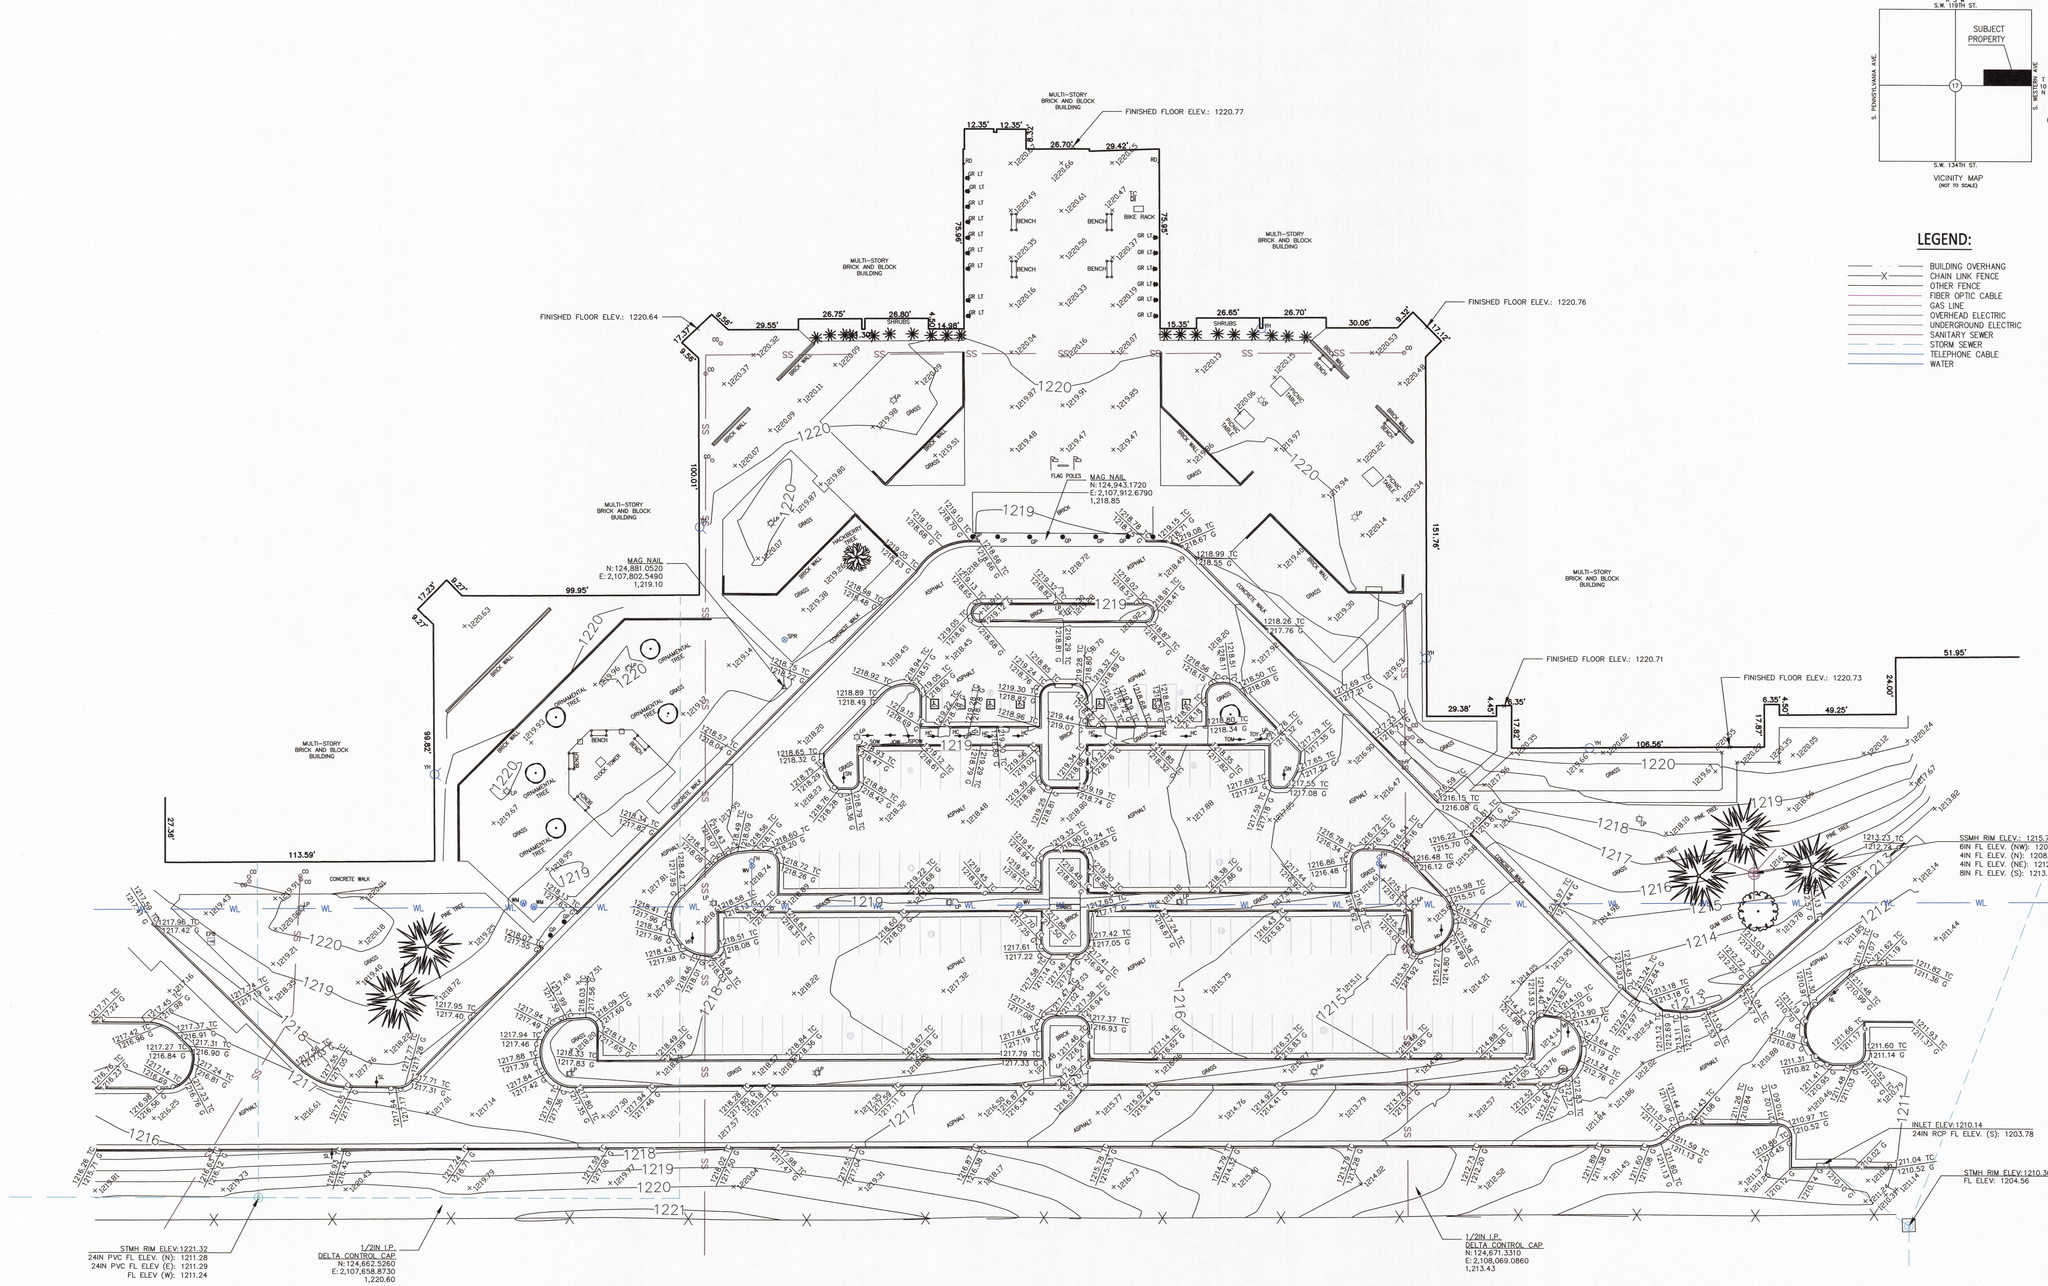

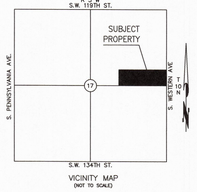

BASIS OF HORIZONTAL & VERTICAL CONTROL:

OKLAHOMA NORTH ZONE STATE PLANE COORDINATES CITY OF OKLAHOMA 2013 GPS CONTROL NETWORK.

LEGEND:

- BUILDING OVERHANG
- CHAIN LINK FENCE
- OTHER FENCE
- FIBER OPTIC CABLE
- GAS LINE
- OVERHEAD ELECTRIC
- UNDERGROUND ELECTRIC
- SANITARY SEWER
- STORM SEWER
- TELEPHONE CABLE
- WATER

CONC	CONCRETE
3 WIRES	# OF OVERHEAD WIRES
CONDUIT	ELEC CONDUIT
E	ELEC MANHOLE
EPB	ELEC PULL BOX
FH	FIRE HYDRANT
	SET MONUMENT
	FOUND MONUMENT
GM	GAS METER
IRR	IRRIGATION VALVE
LP	LIGHT POLE
PP	POWER POLE
RD	ROOF DRAIN
SS	SANITARY SEWER MANHOLE
SSCO	SANITARY SEWER CLEANOUT
SN	SIGN
VP	VISITOR PARKING SIGN
HC	HANDICAP PARKING SIGN
NL	NO LOITERING SIGN
SL	SPEED LIMIT
SOW	SENIOR OF THE WEEK
JOW	JUNIOR OF THE WEEK
SPOW	SOPHOMORE OF THE WEEK
TOM	TEACHER OF THE MONTH
TOY	TEACHER OF THE YEAR
GP	GUARD POST
D	STORM DRAIN MANHOLE
T	TEL RISER
TBC	TRAFFIC CONTROL BOX
SPR	SPRINKLER
WV	WATER VALVE
WM	WATER METER

This drawing is an instrument of Service and shall remain the property of Selbs Surveying Company whether the project for which it is intended is constructed or not. This drawing shall not be used by any person or entity for any purpose other than that for which it was intended. The concepts and designs incorporated herein, as an instrument of service, are not to be changed or used in any way without the expressed written approval of Selbs Surveying Company.

Submissions or distribution of this drawing to meet official regulatory requirements or for other purposes in connection with the project is not to be construed as publication in derogation of any of the rights of Selbs Surveying Company

Any development or violation of the rights of Selbs Surveying Company will be prosecuted to the fullest extent permitted by law.

Revisions

No.	Date	Description

Project No. 122-93-24
Designed By MMF
Drawn By MMF
Approved By KRS
Bk. No. —
Date: 01-02-2025

SELBS SURVEYING CO.
20 N.E. 38TH TERRACE, SUITE A, OKLAHOMA CITY, OKLAHOMA 73105
TEL. 405-789-5983 FAX 405-789-5984
CA # 990 Expires 6-30-26

TOPOGRAPHIC SURVEY
WESTMOORE HIGH SCHOOL
OKLAHOMA CITY PUBLIC SCHOOLS,
CLEVELAND COUNTY, OKLAHOMA

REGISTERED PROFESSIONAL LAND SURVEYOR
KENNETH R. SHUFORD
1360
OKLAHOMA
1-13-25
RPLS

CERTIFICATE OF SURVEY:

I, KENNETH R. SHUFORD, CERTIFY THAT THIS PROJECT WAS COMPLETED UNDER MY DIRECT AND RESPONSIBLE CHARGE FROM AN ACTUAL SURVEY MADE UNDER MY SUPERVISION; THAT THIS GROUND SURVEY WAS PERFORMED AT THE 95 PERCENT CONFIDENCE LEVEL TO MEET FEDERAL GEOGRAPHIC DATA COMMITTEE STANDARDS; THAT THIS SURVEY WAS PERFORMED TO MEET THE SPECIFICATIONS FOR TOPOGRAPHIC AND PLANIMETRIC MAPPING CONTAINED IN THE OKLAHOMA MINIMUM STANDARDS FOR THE PRACTICE OF LAND SURVEYING AS ADOPTED BY THE OKLAHOMA STAT BOARD OF LICENSURE FOR PROFESSIONAL ENGINEERS AND LAND SURVEYORS. THE ORIGINAL DATA WAS OBTAINED ON DECEMBER 27TH, 2024; THAT THE SURVEY WAS COMPLETED ON DECEMBER 30TH, 2024; THAT CONTOURS CLOUDED AND NOTED MAY NOT MEET THE STANDARDS; AND ALL COORDINATES ARE BASED ON OKLAHOMA STATE PLANE COORDINATES, NORTH ZONE, NAD83 (2011) AND ALL ELEVATIONS ARE BASED ON NAVD88.

This Plat Of Survey Meets The Oklahoma Minimum Standards For The Practice Of Land Surveying As Adopted By The Oklahoma State Board Of Registration For Professional Engineers And Land Surveyors.

Underground utilities as shown on drawing were located in the field by above ground and visible appurtenances only. Other utilities may exist that do not have above ground appurtenances or other features to make them visible to the surveyor. Oklahoma One Call, Inc. "CALL OKIE", should be consulted for additional information.

1-13-25
Kenneth R. Shuford
Okla. L.S. #1360

Sheet No.
1 of 1